
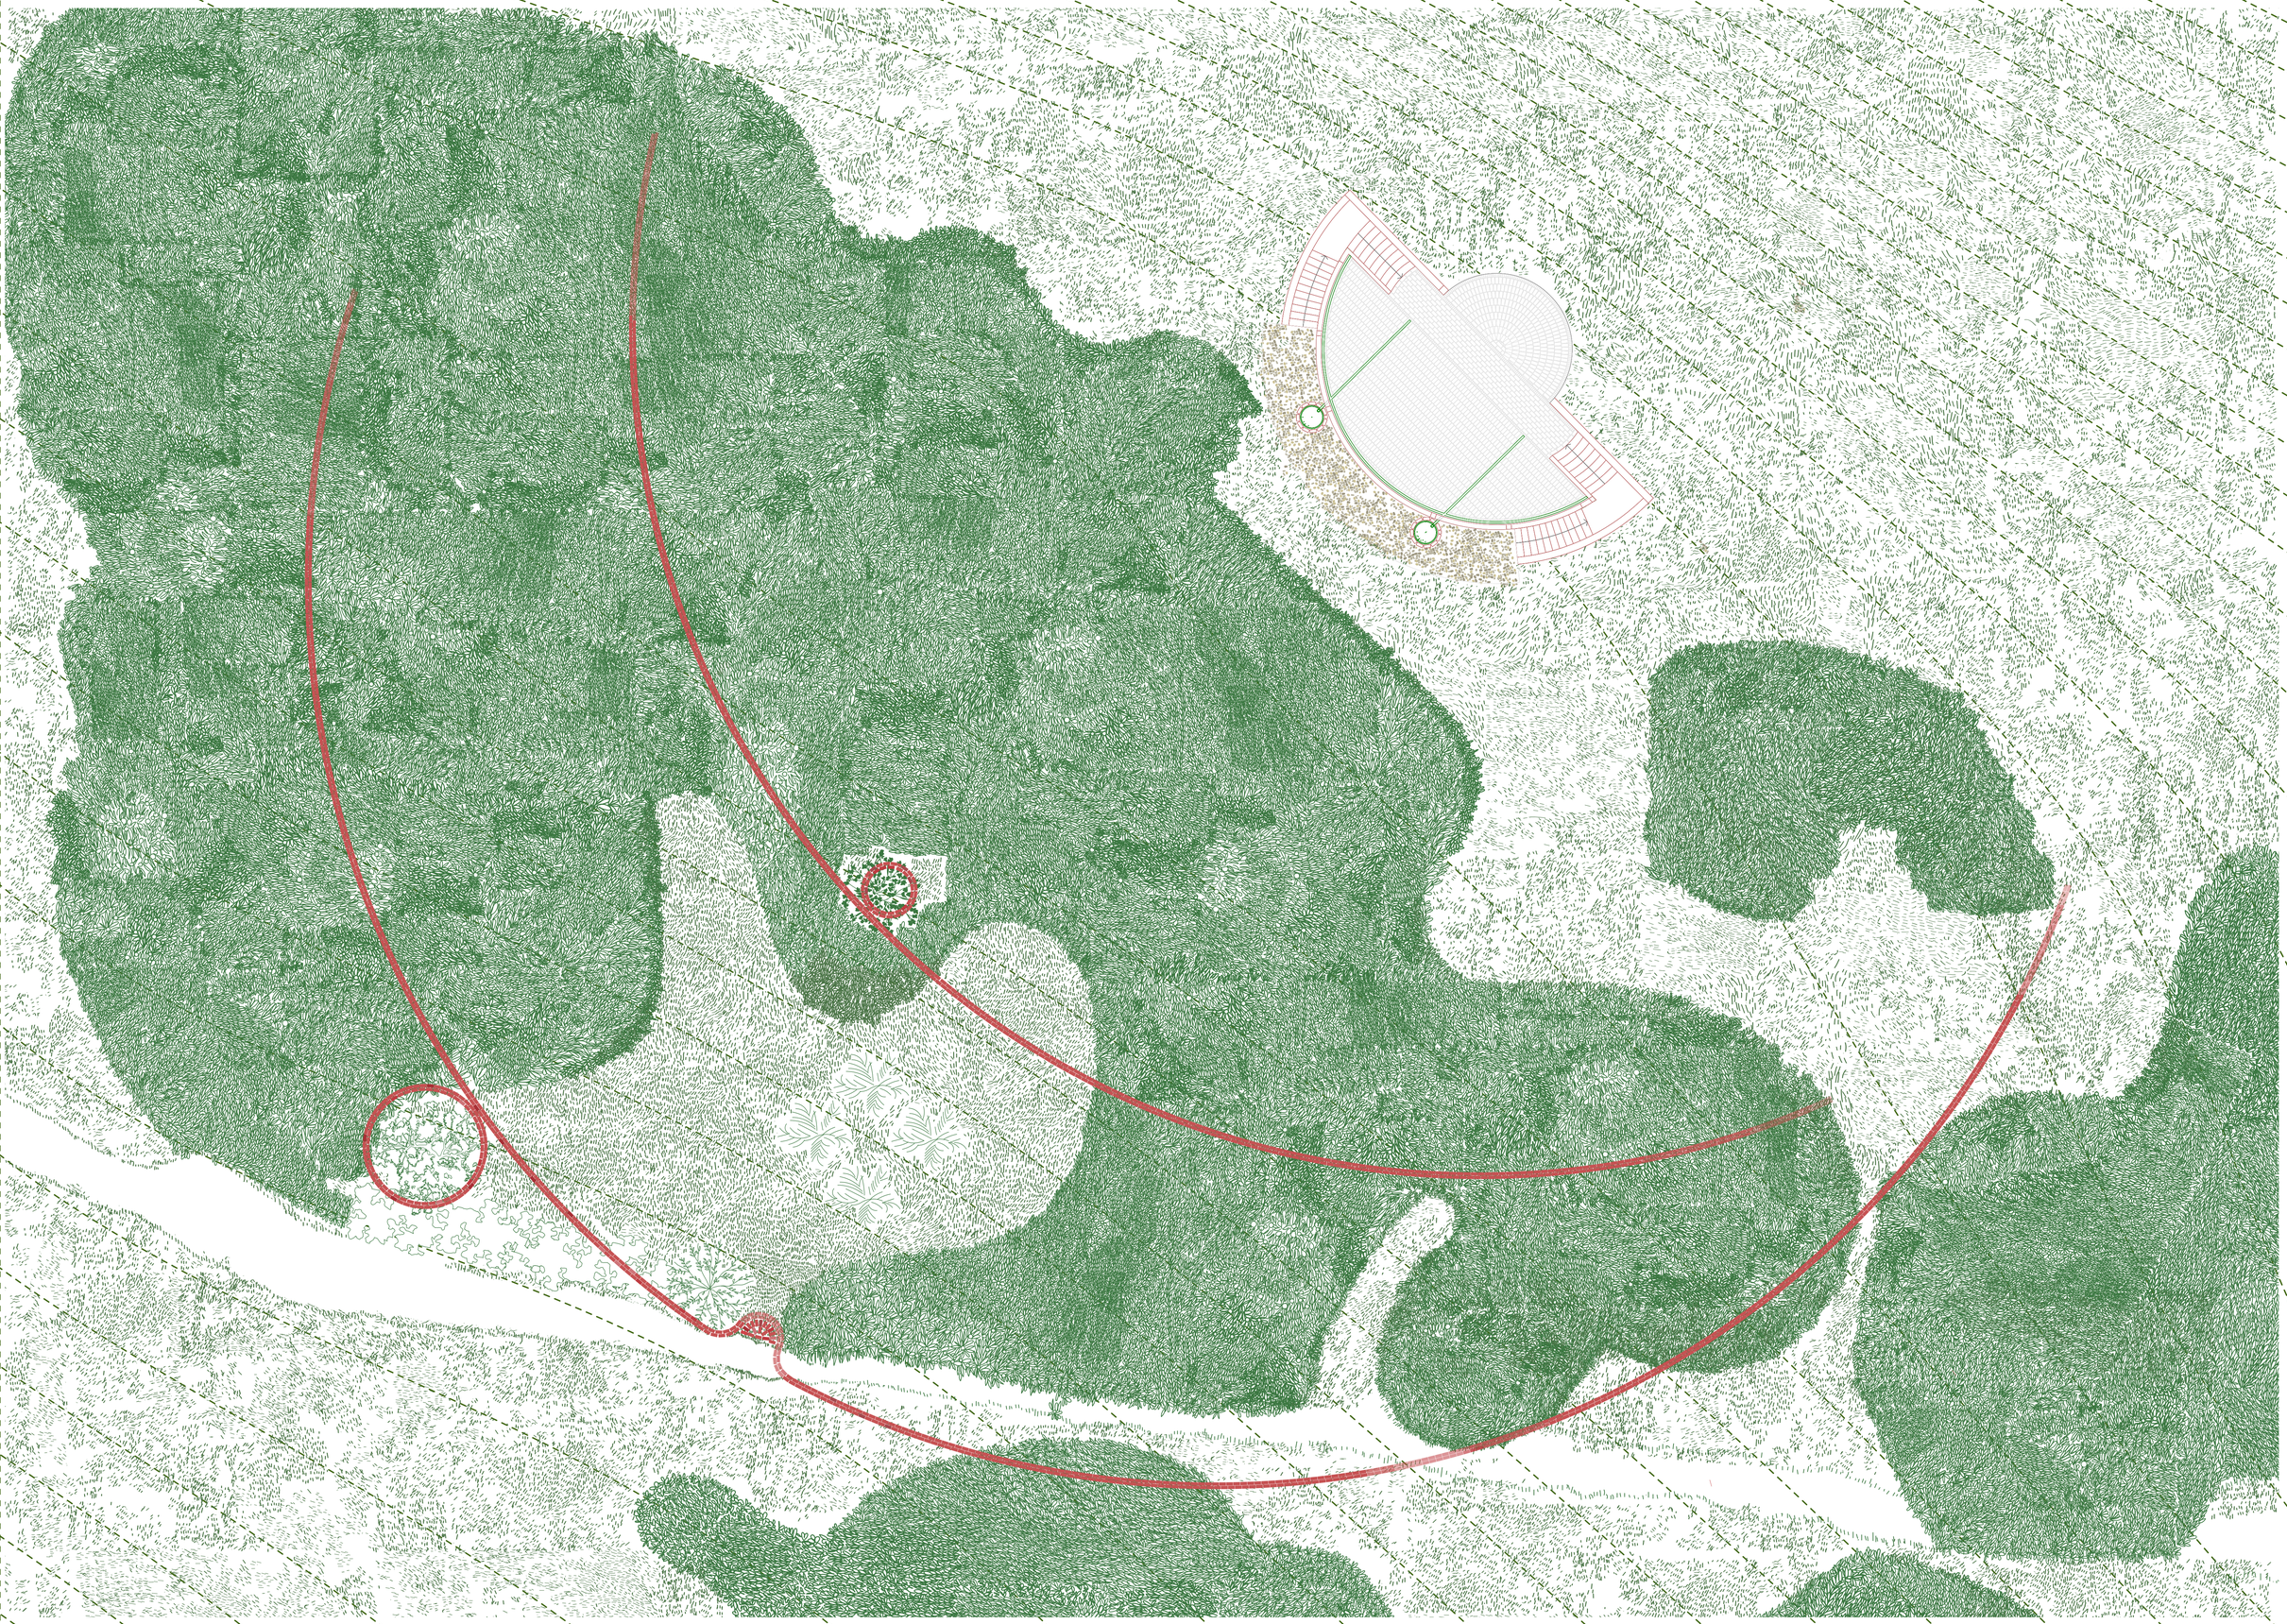


1. changing room
2. toilets
3. storage
4. herb drying room

Ground Floor

Scale 1:50

N

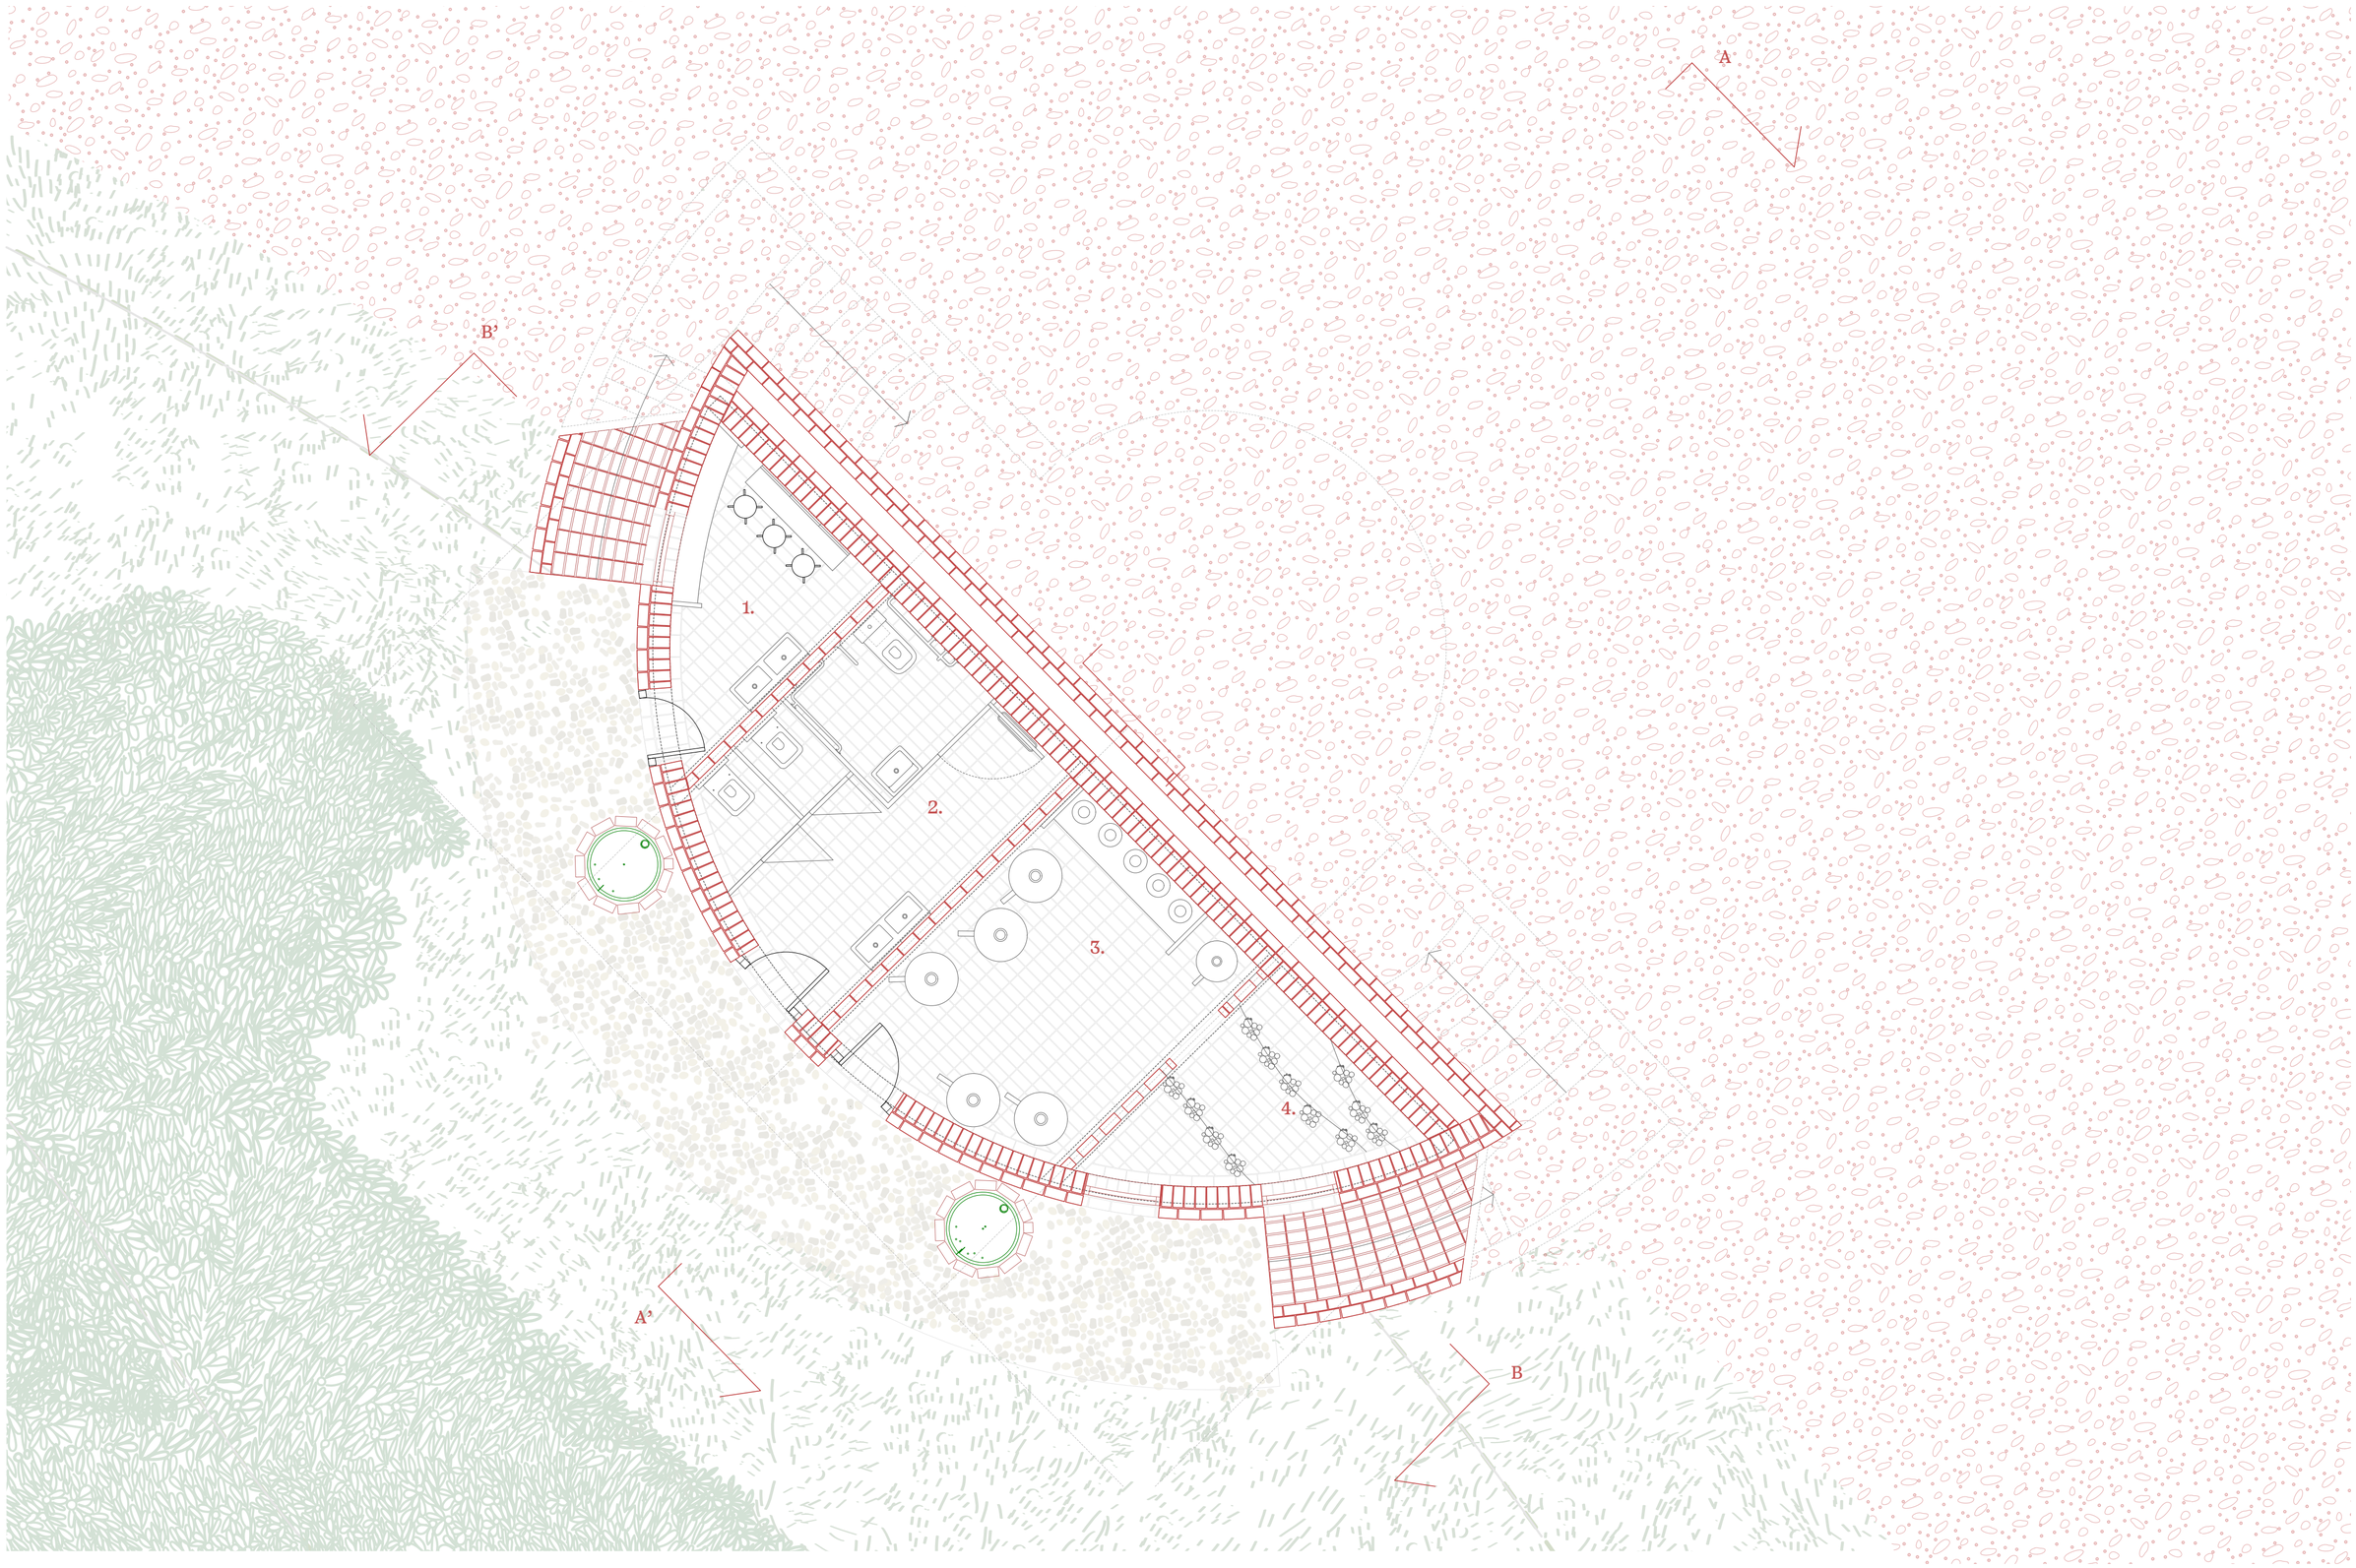


1. square

Ground cover plan
Phase 1

Scale 1:50

N

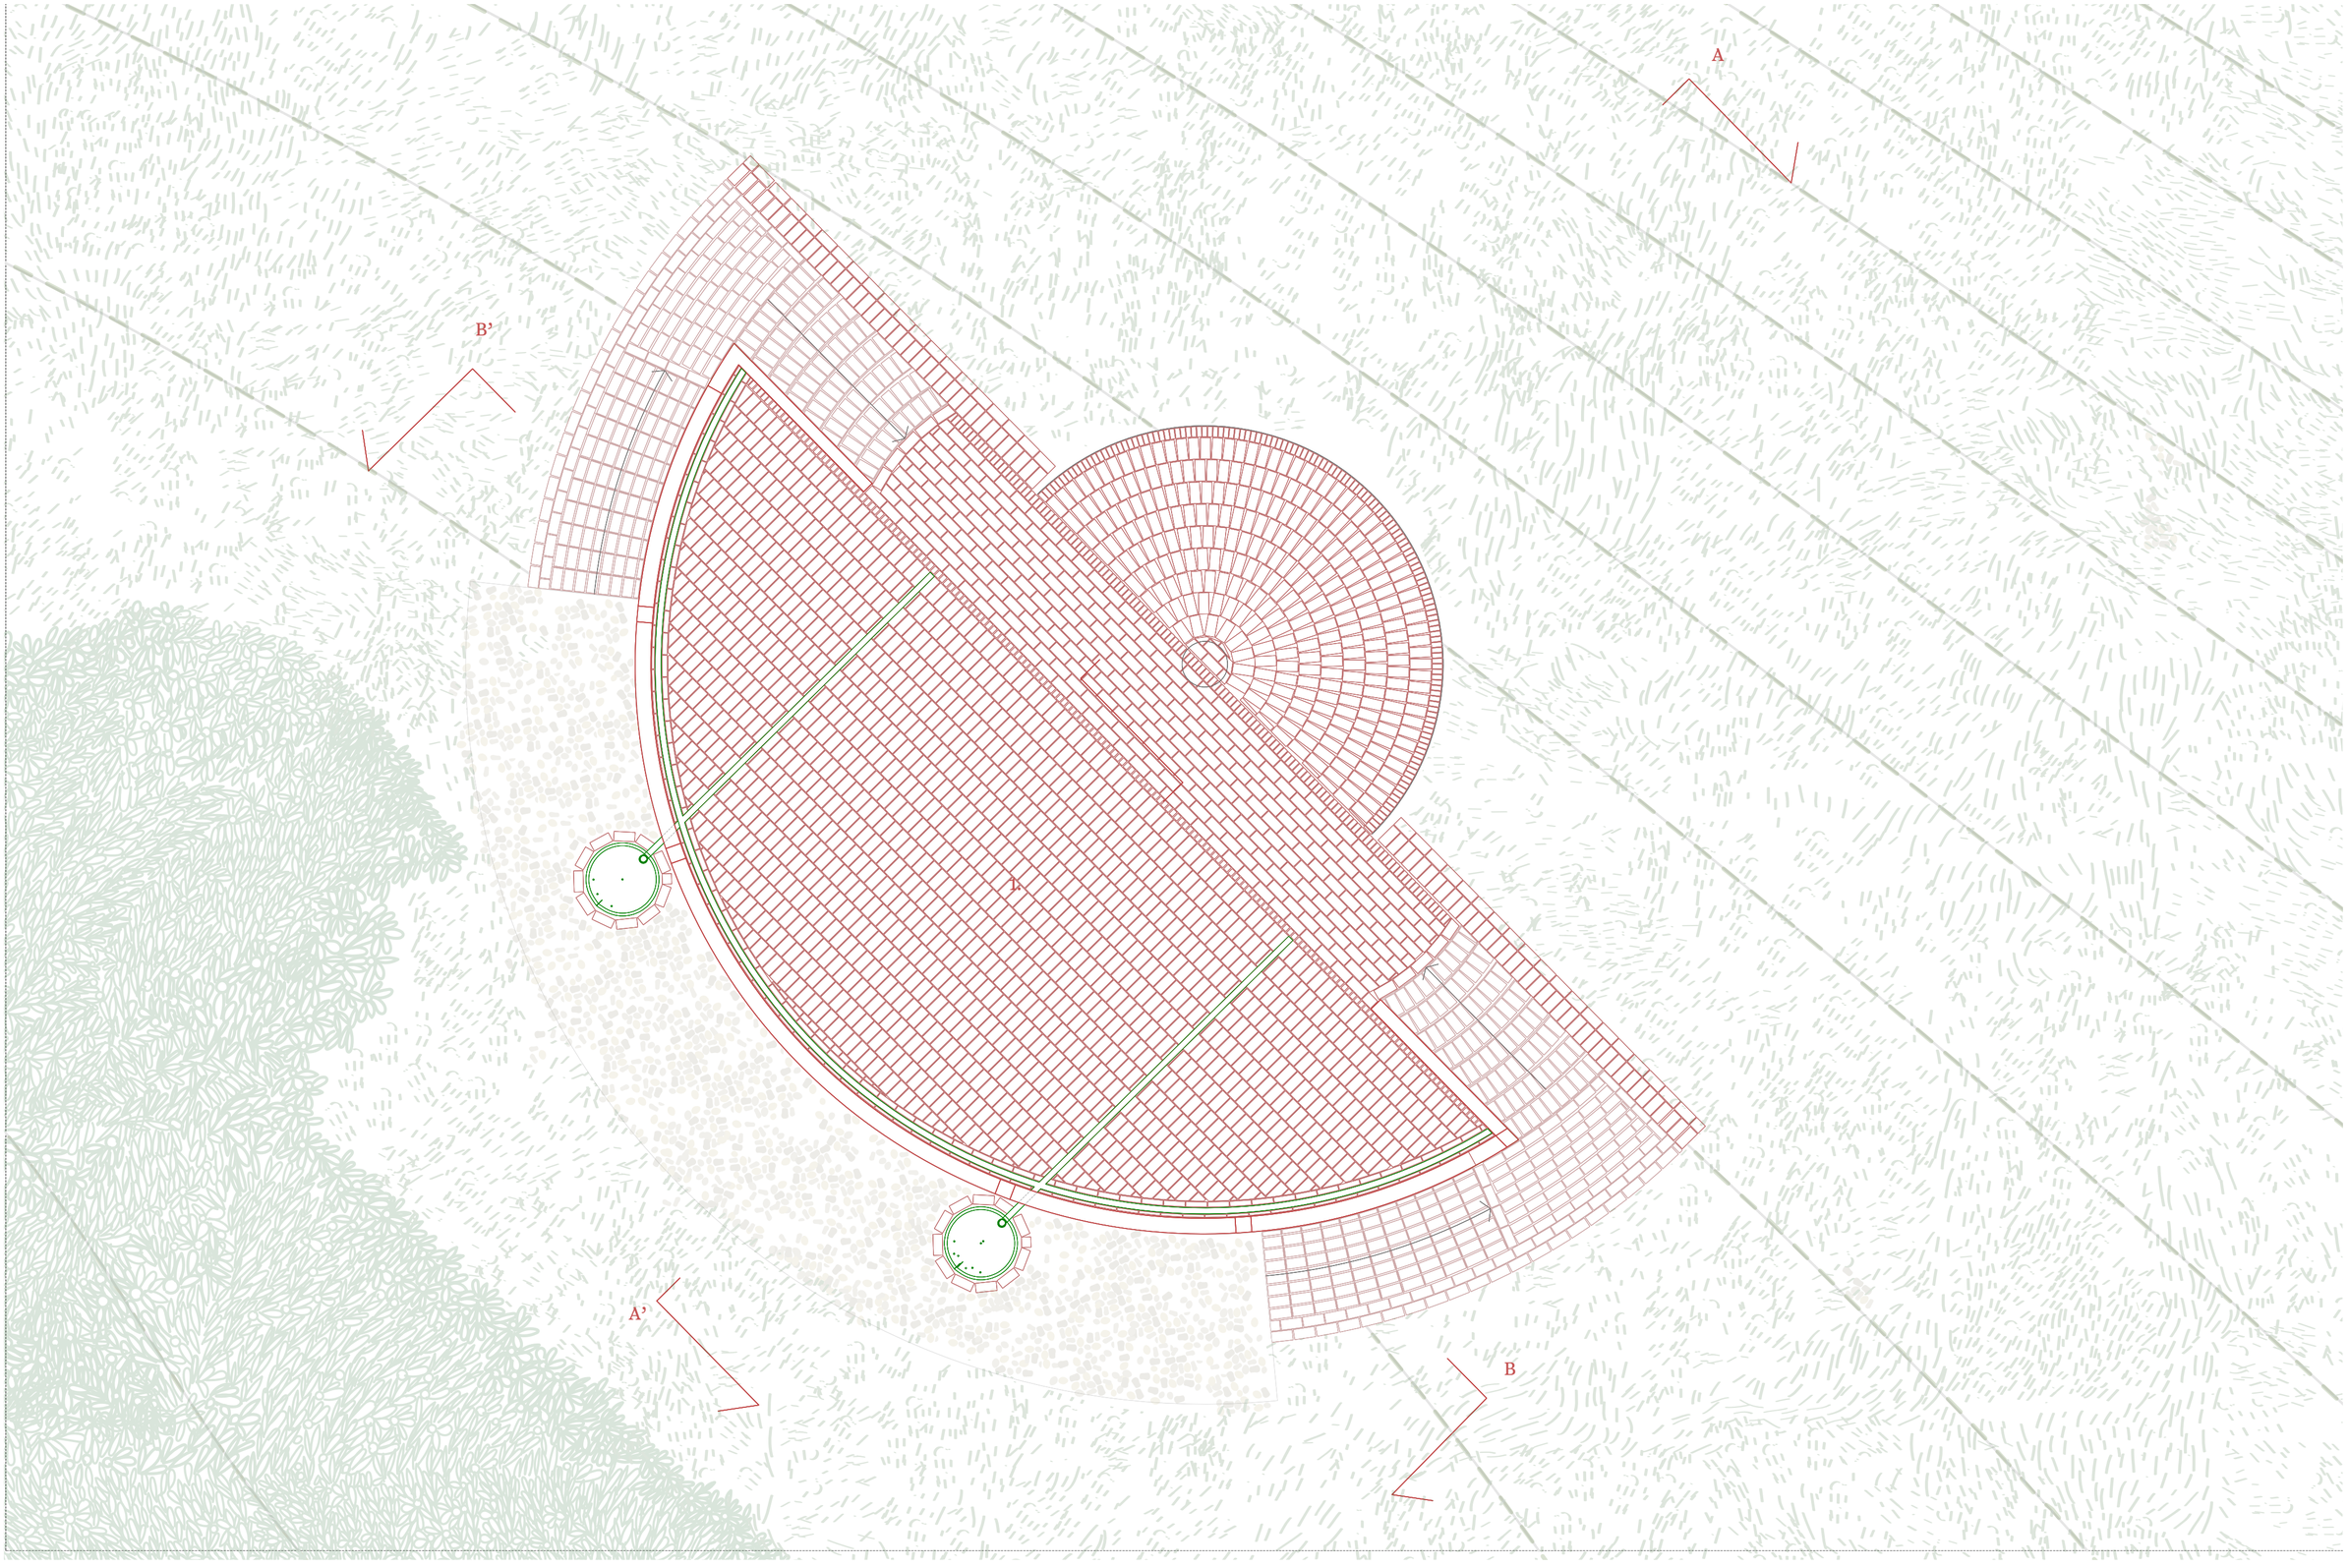


1. square
2. teather

Ground cover plan
Phase 2

Scale 1:50

N

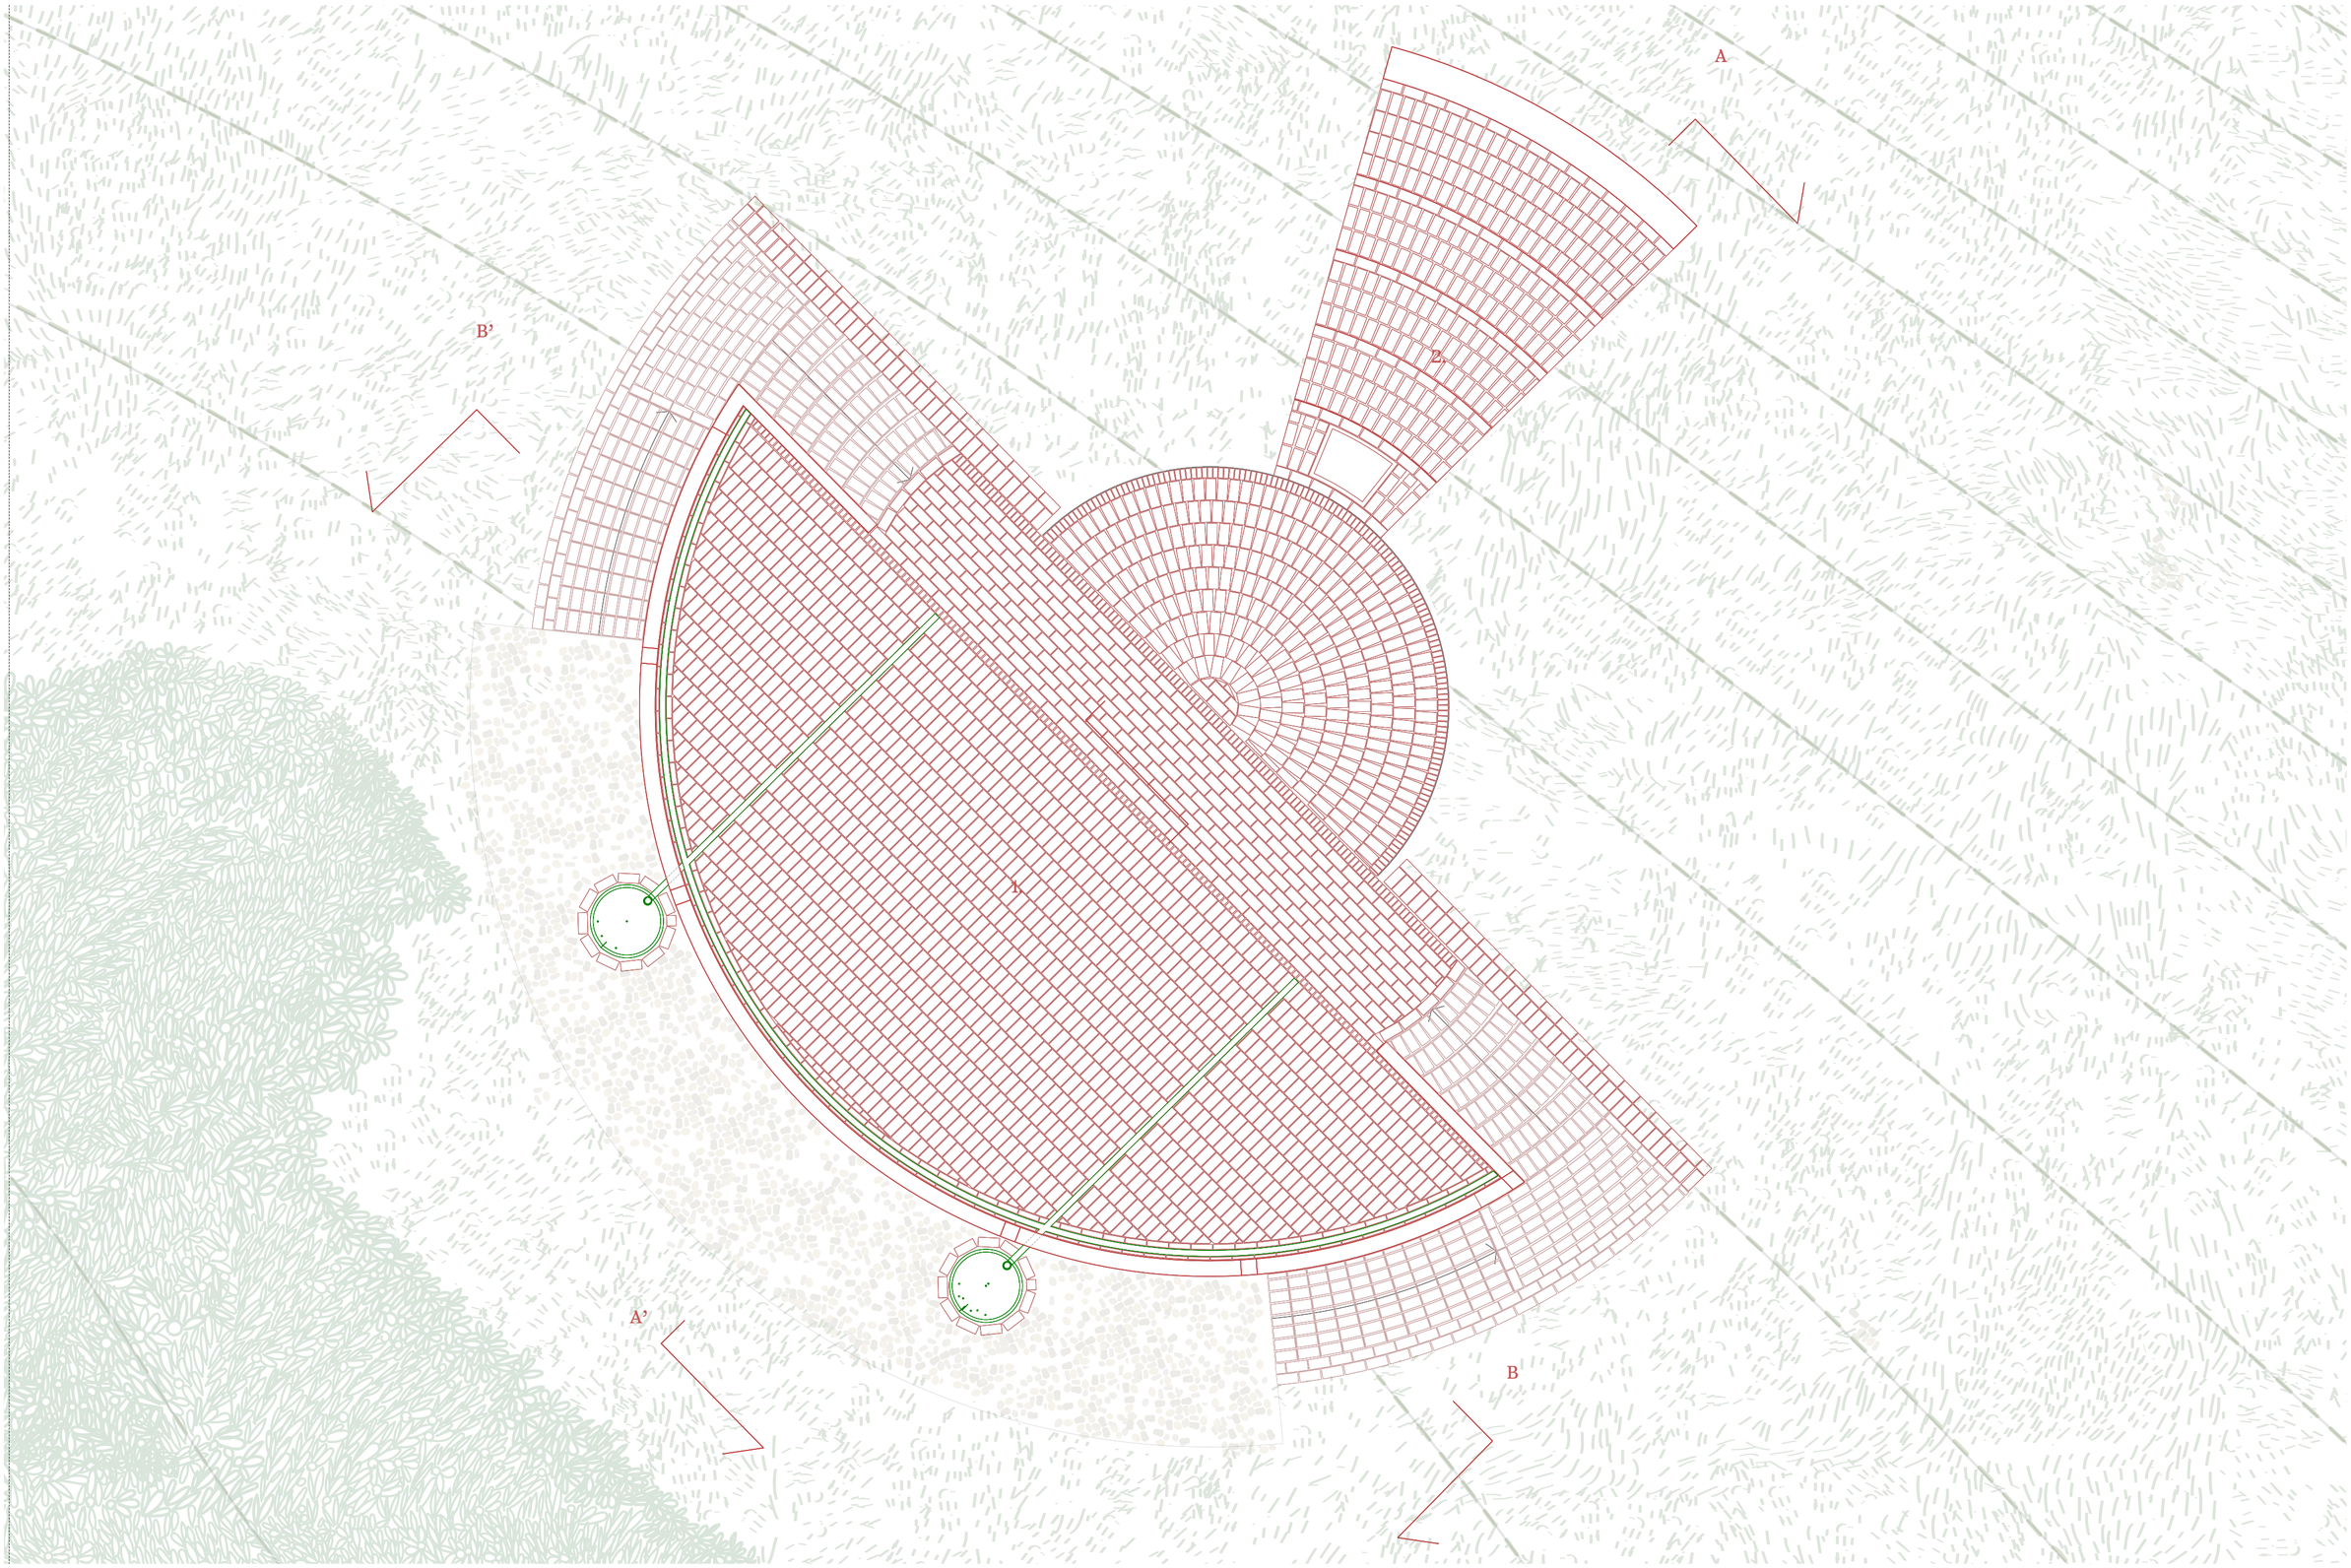

1. square
2. teather

Ground cover plan
Phase 2

Scale 1:50

N




1. storage space
2. workshop space

Mezanine Floor
Phase 3


Scale 1:50

N

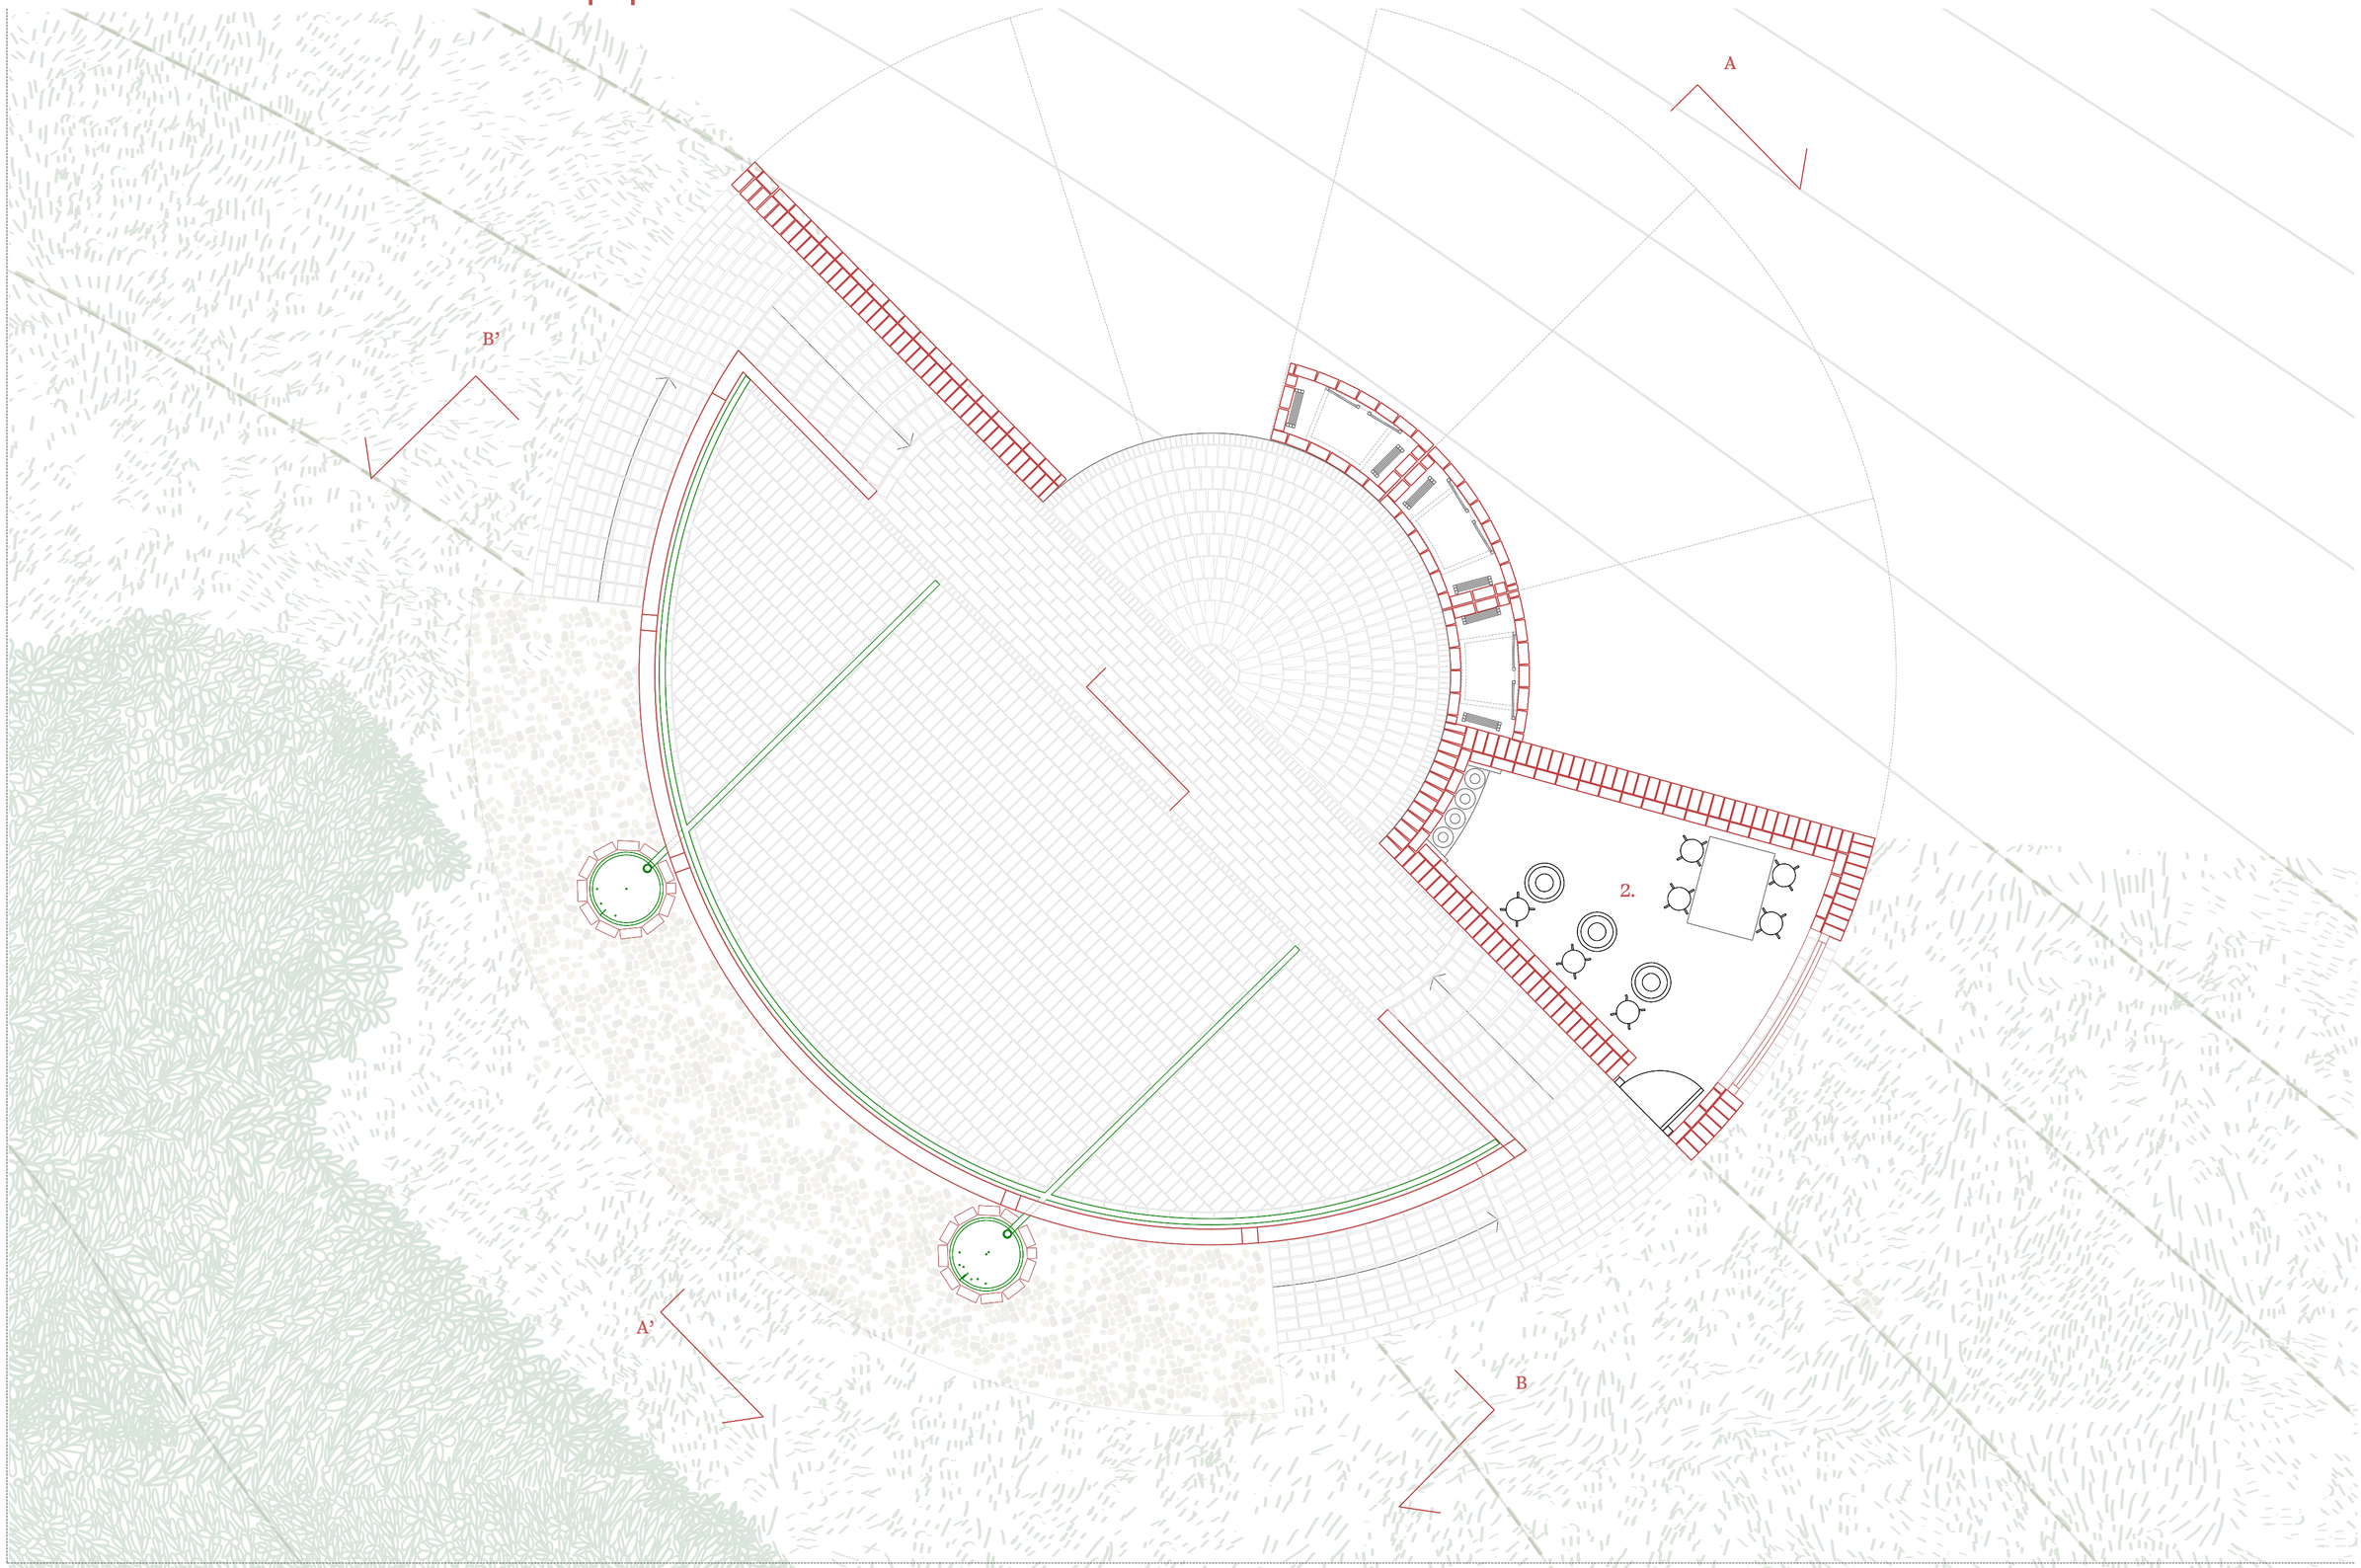


Section A-A'
Phase 2


Scale 1:20

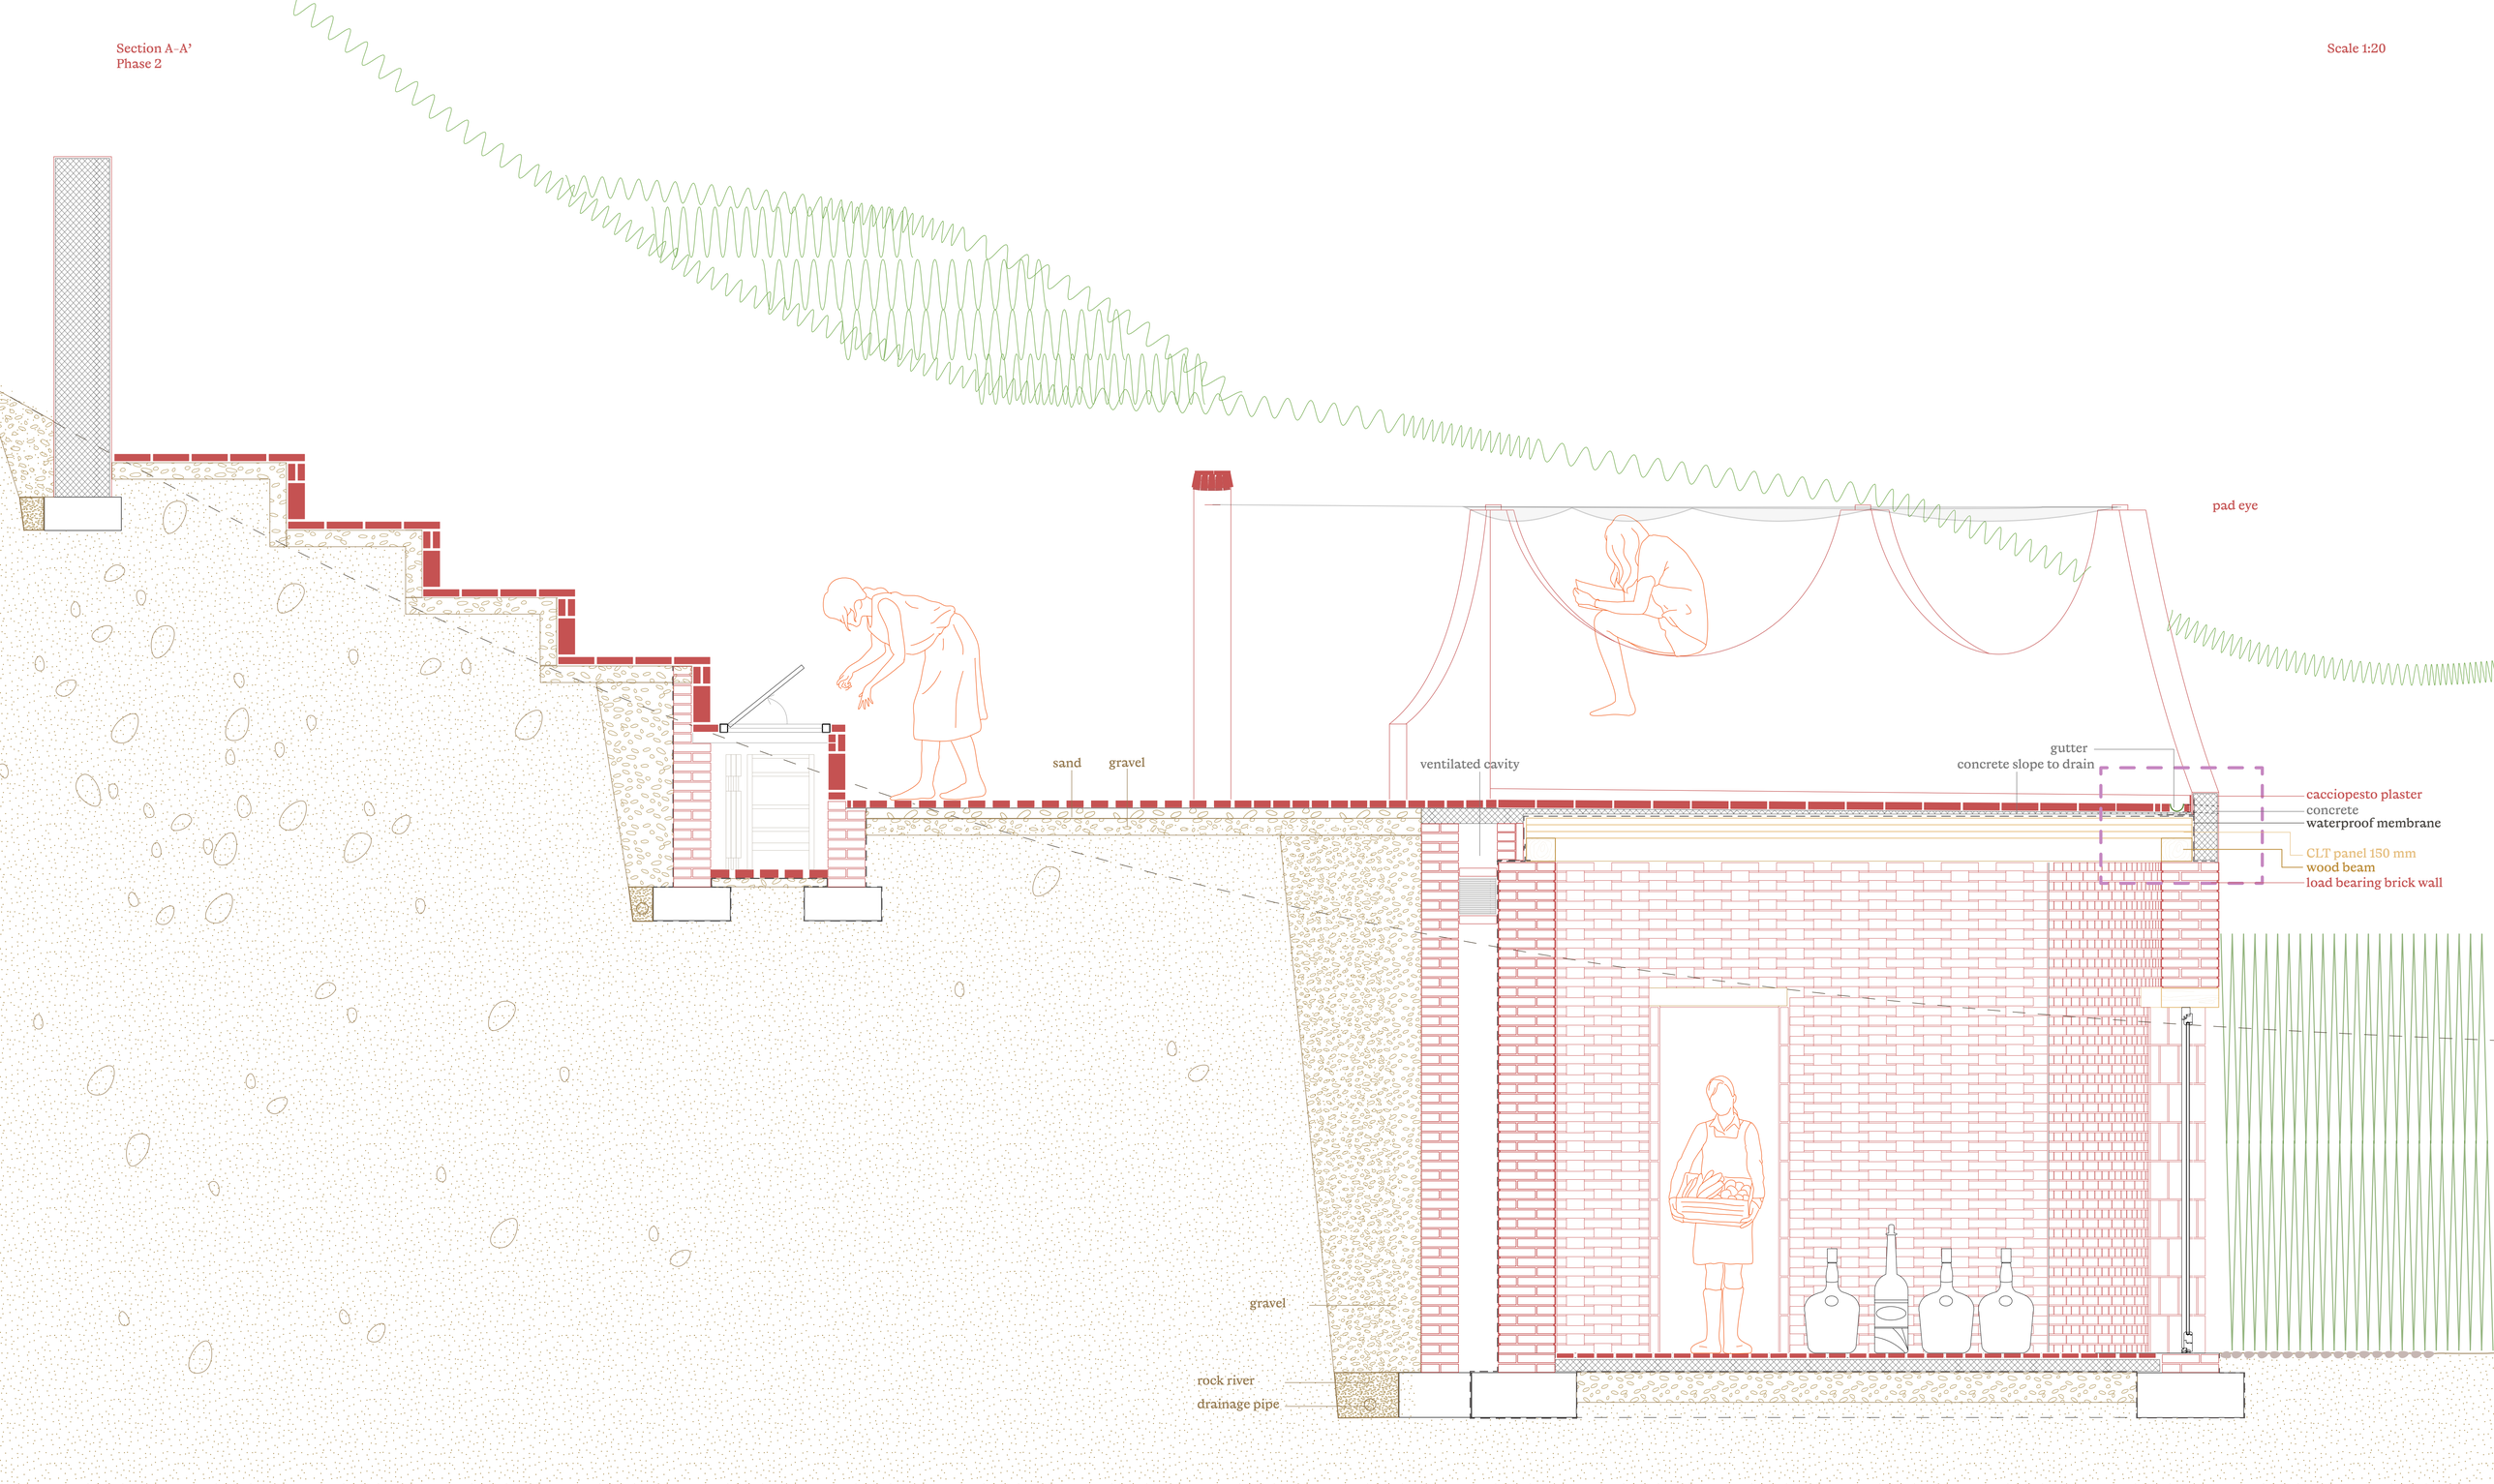

Section B–B’
Climate section


Scale 1:50

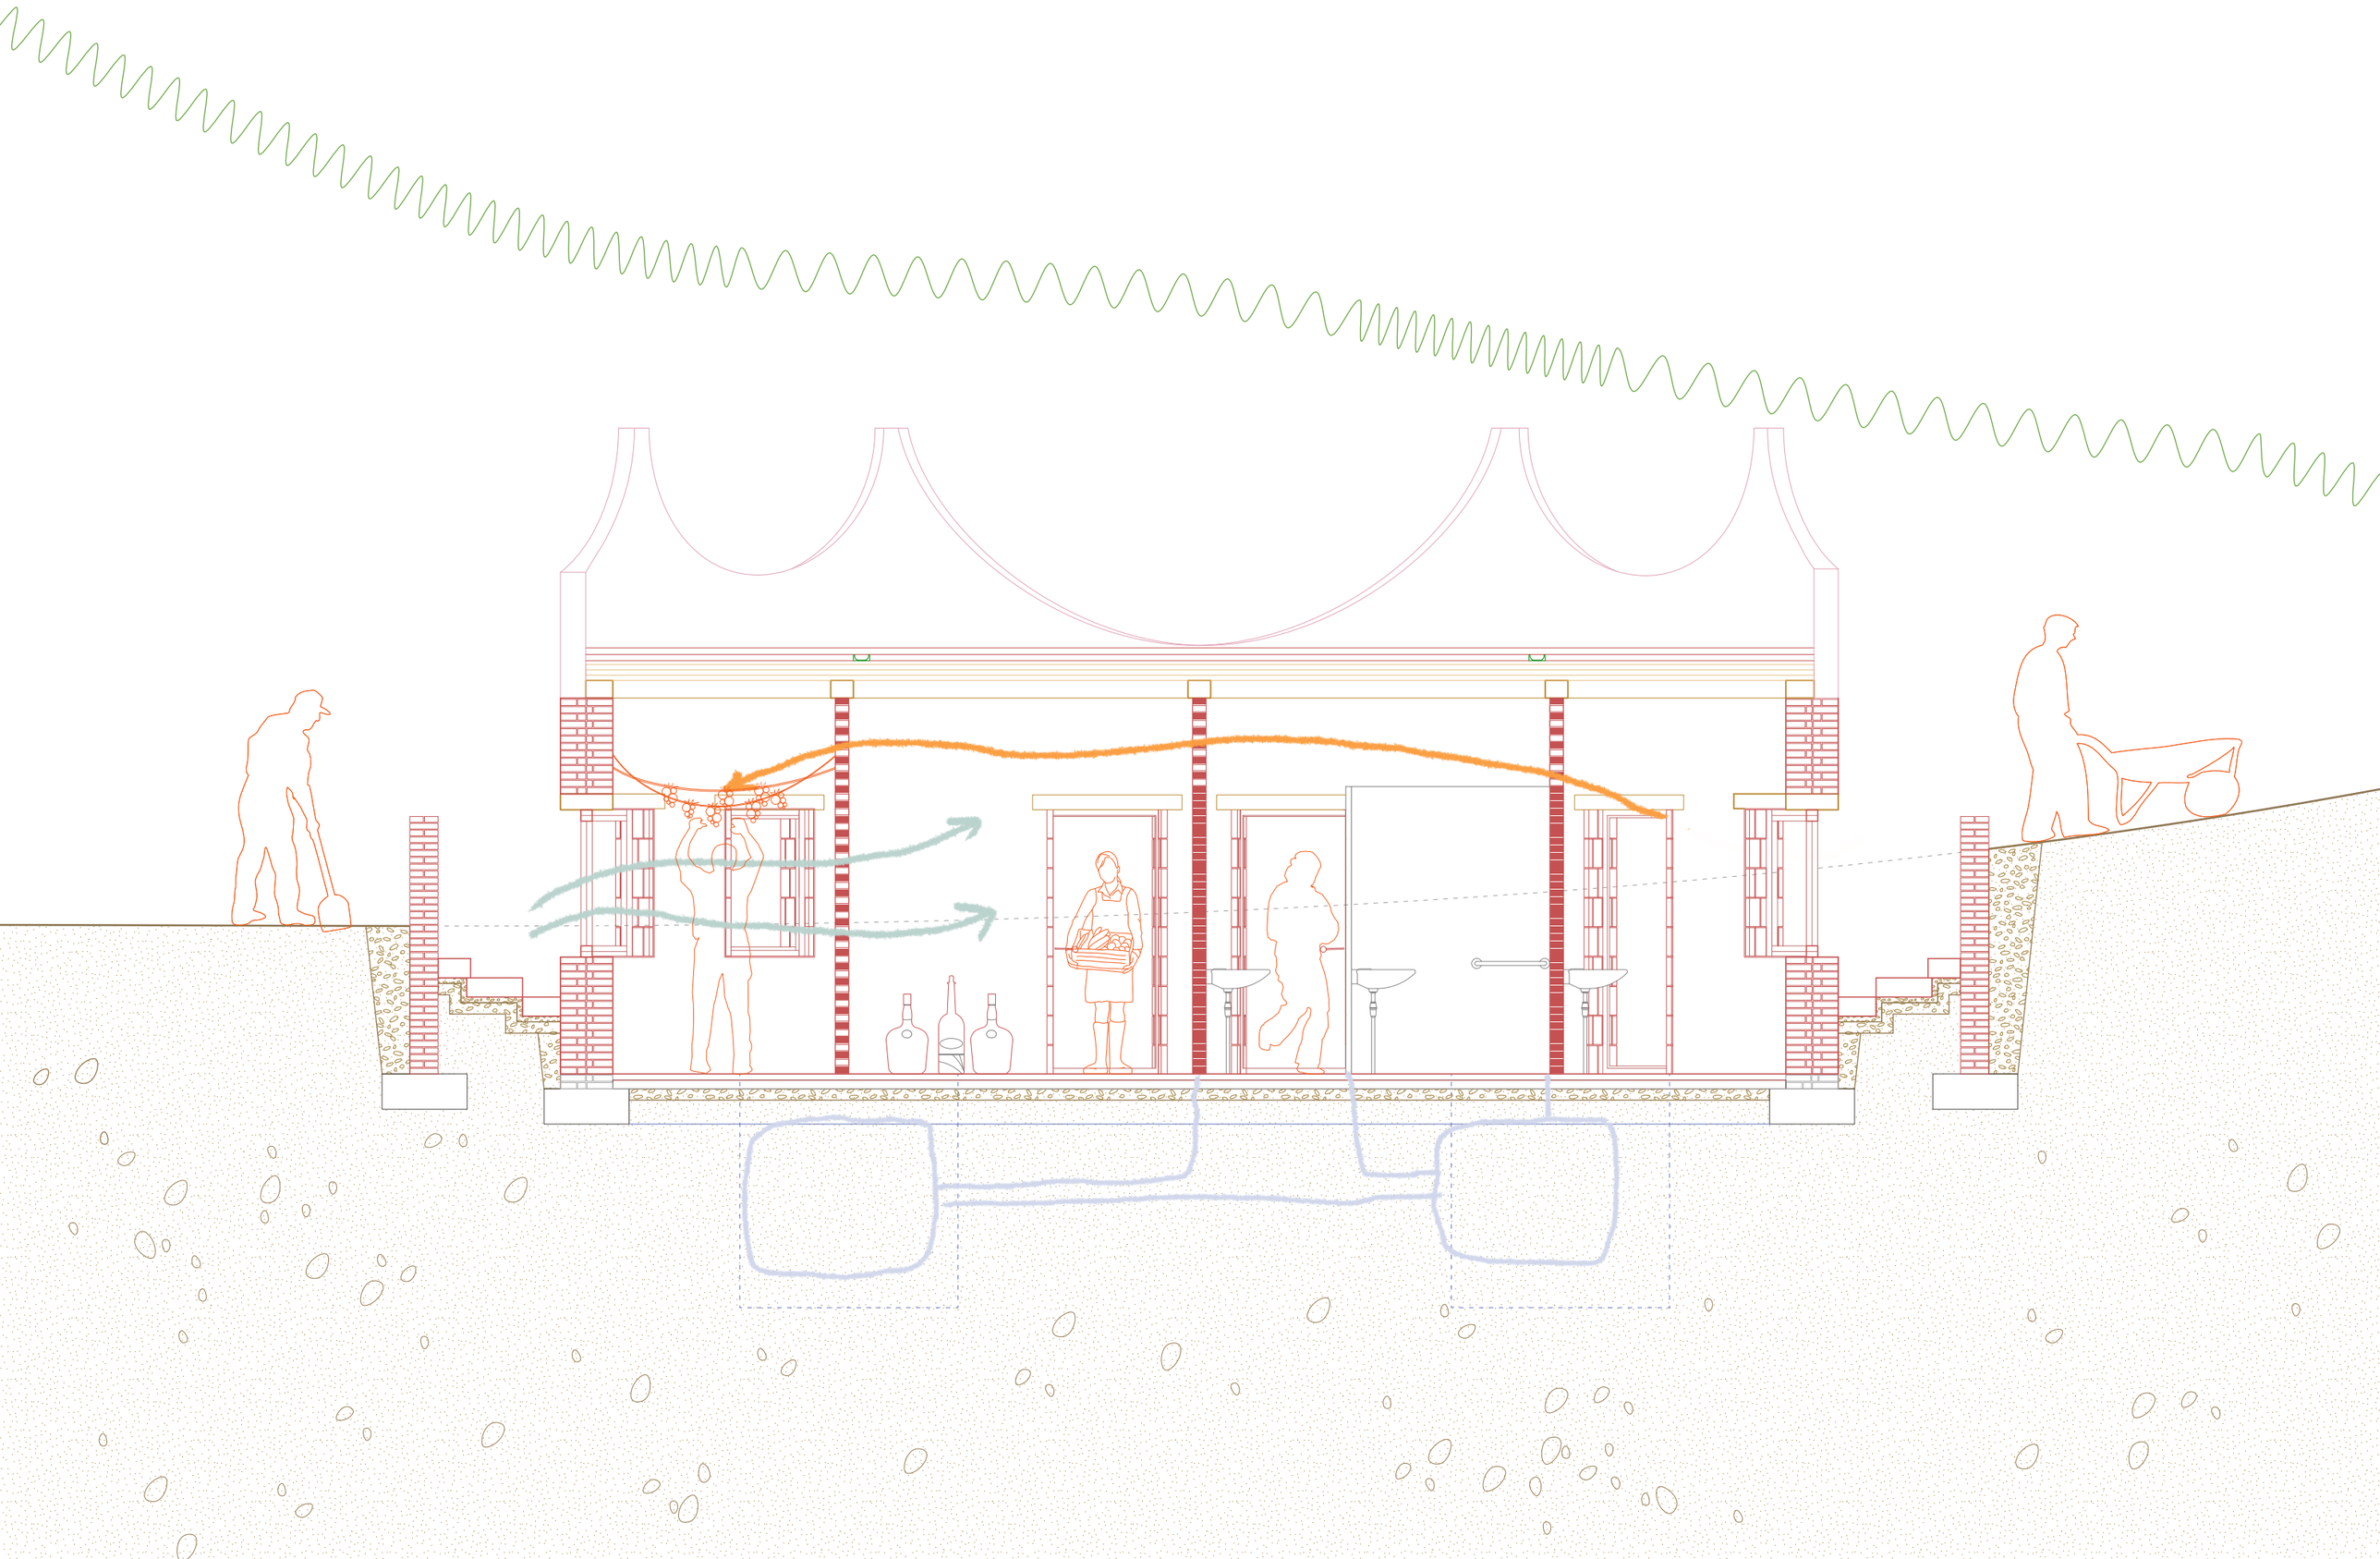

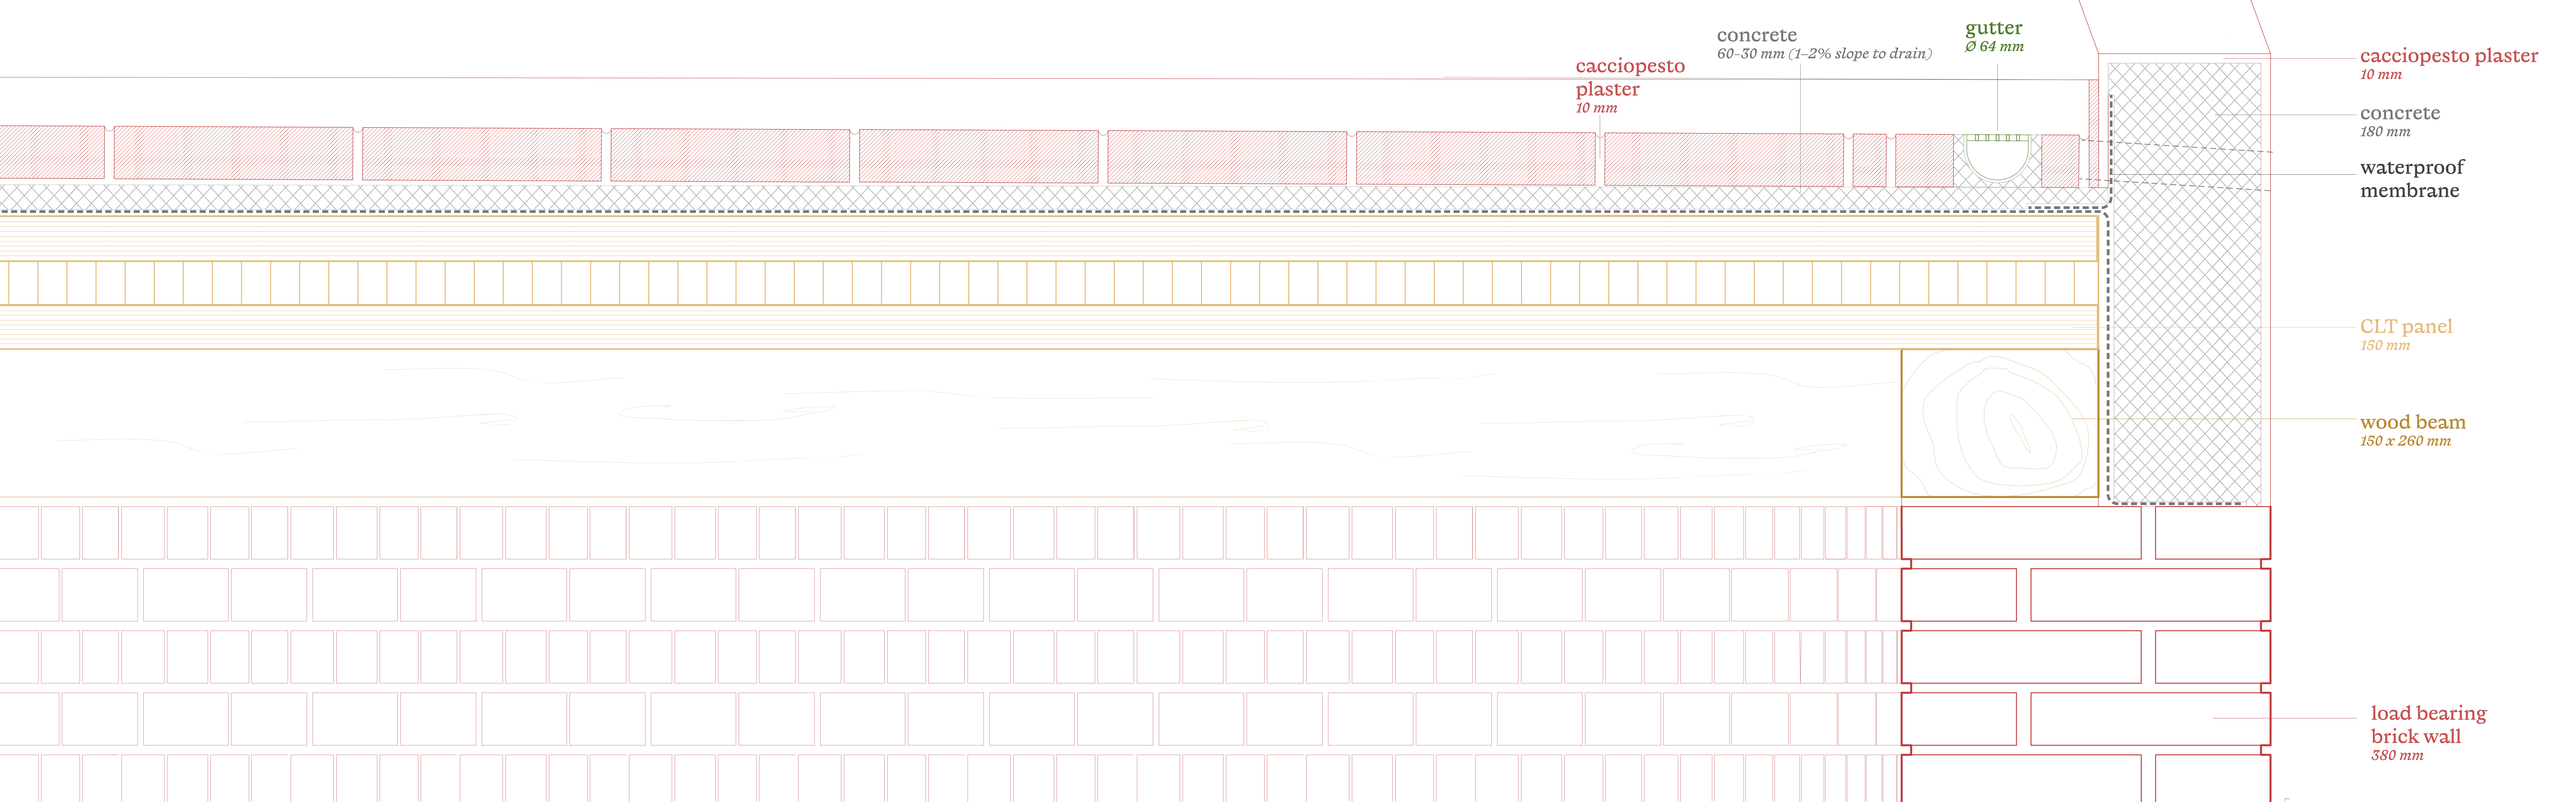
cacciopesto
plaster
10 mm
concrete
60-30 mm (1-2% slope to drain)
gutter
Ø 64 mm
cacciopesto plaster
10 mm
concrete
180 mm
waterproof
membrane
CLT panel
150 mm
wood beam
150 x 260 mm
load bearing
brick wall
380 mm

South-West Elevation

Scale 1:50

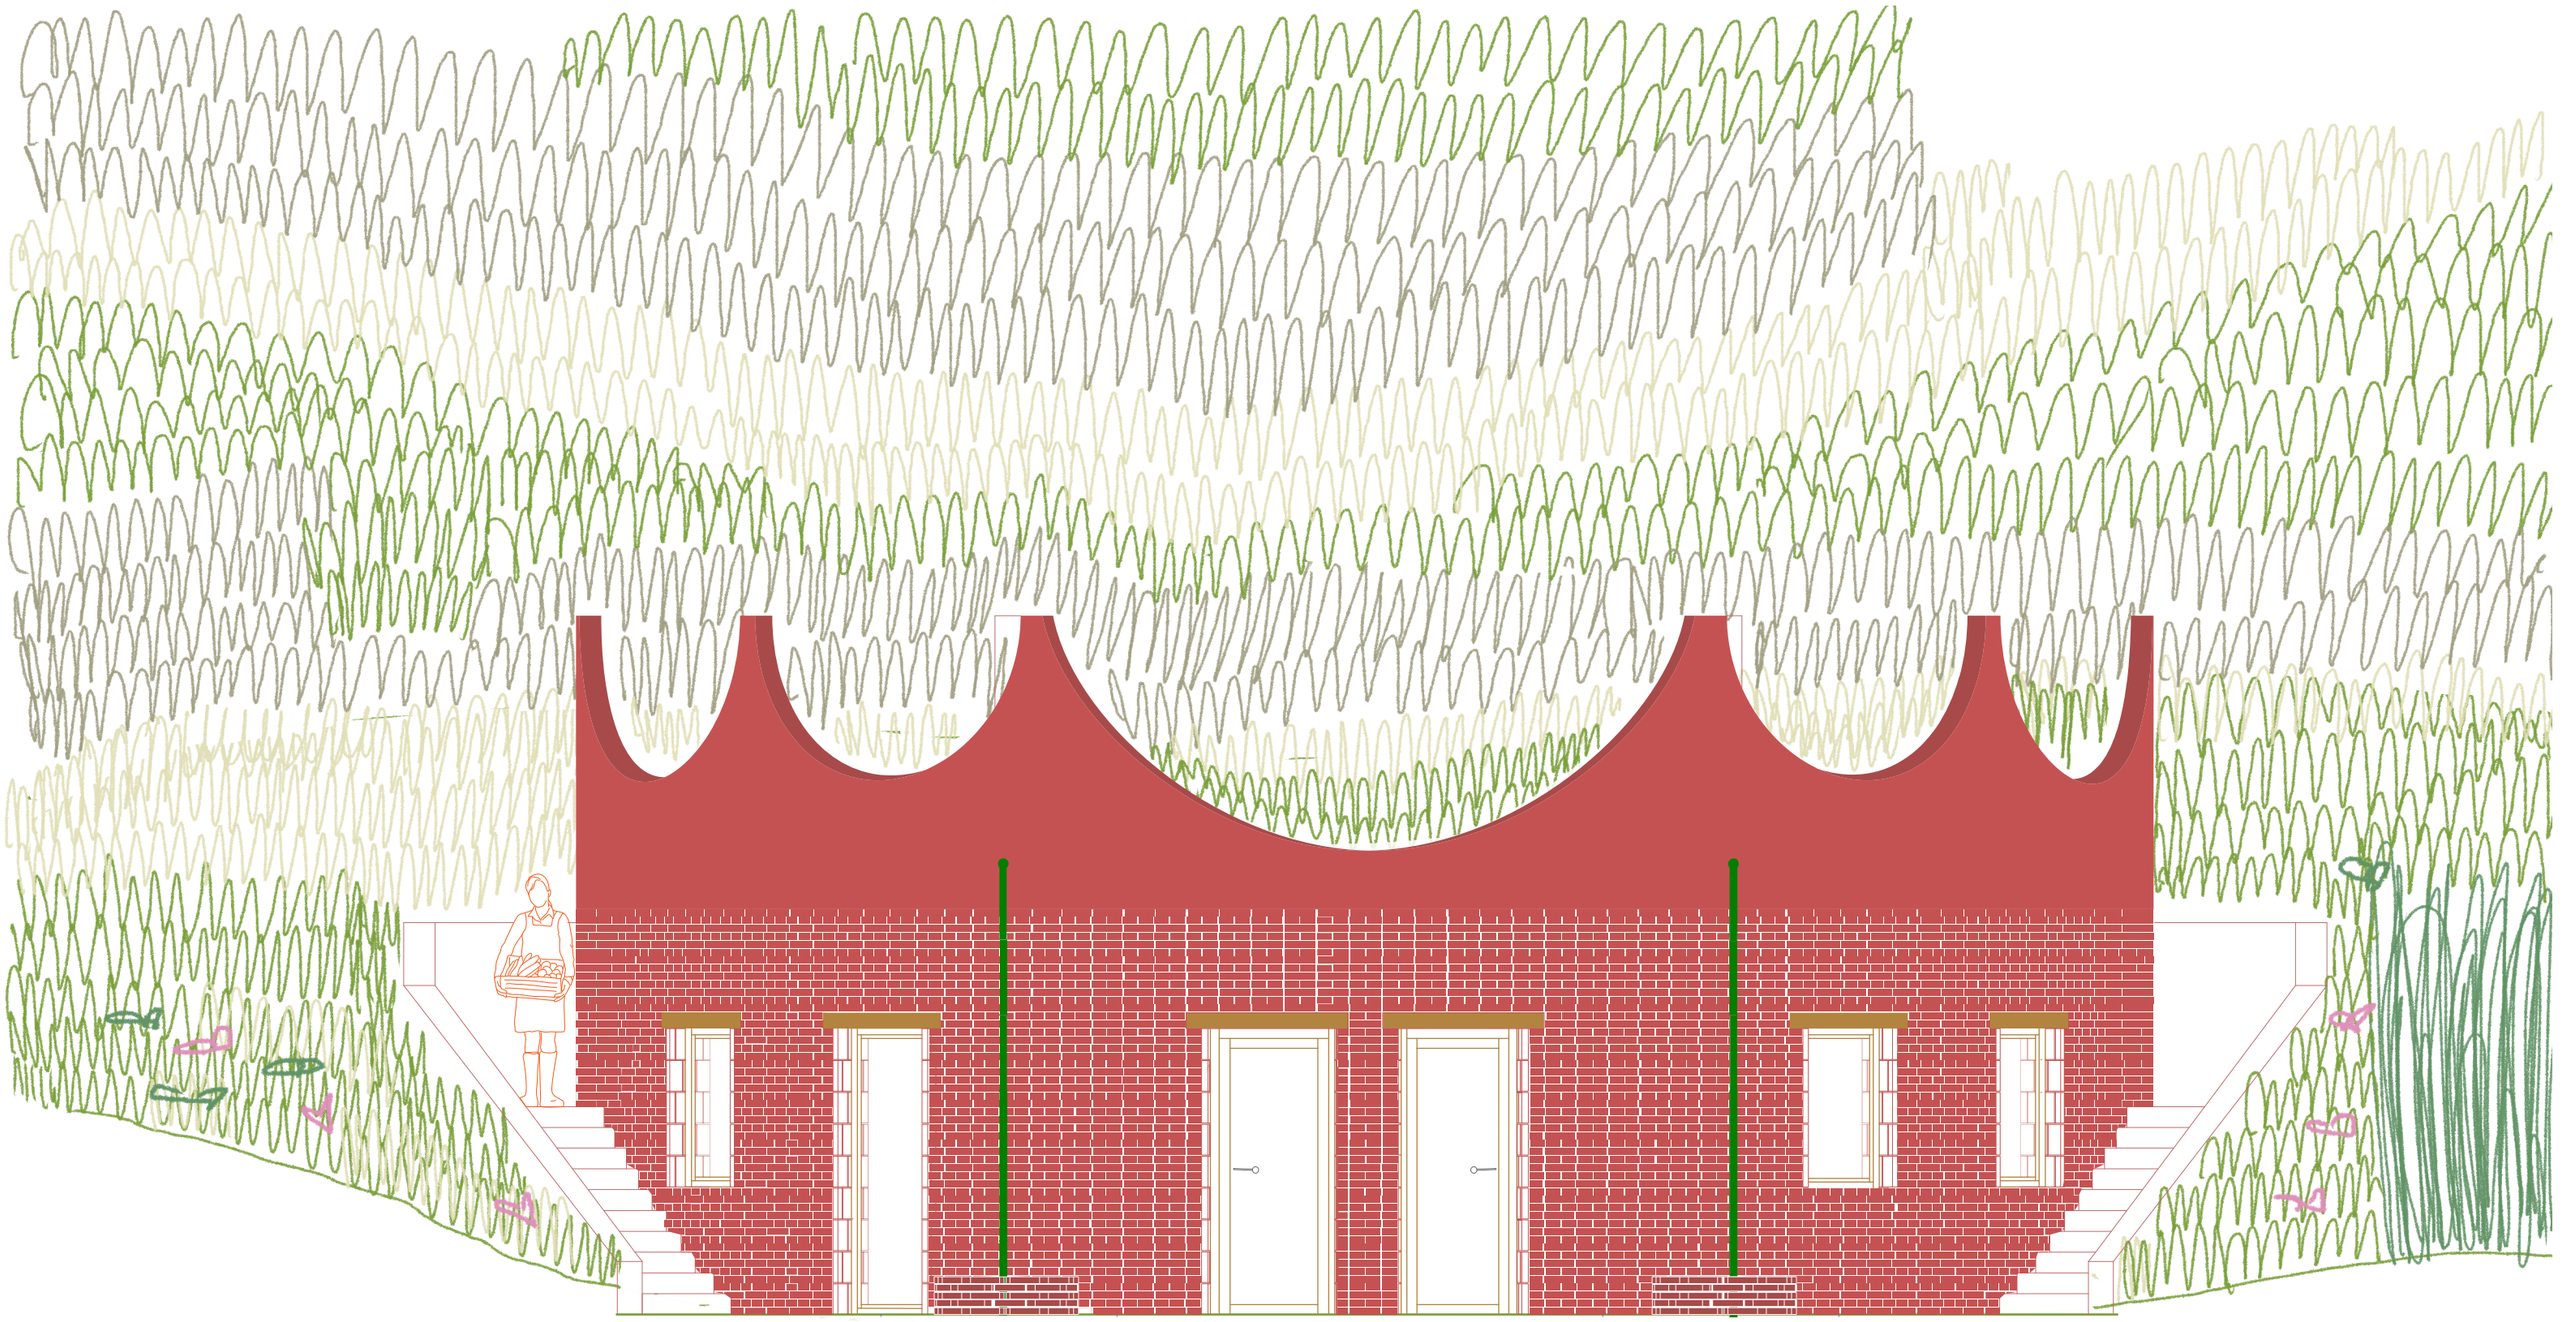

Adele Maria Saita 301307696
TU Delft Faculty of Architecture
Graduation Studio Explore Lab
Research Mentor: Saskia De Wit
Design Mentor: Suzana Milinovic
Building Technology Mentor: Georgios Karvelas