
<40 MM BOVEN RAND VAN TEKENING BIJSNIJDEN>

CROSS-SECTION PROJECT SITE AND SURROUNDINGS

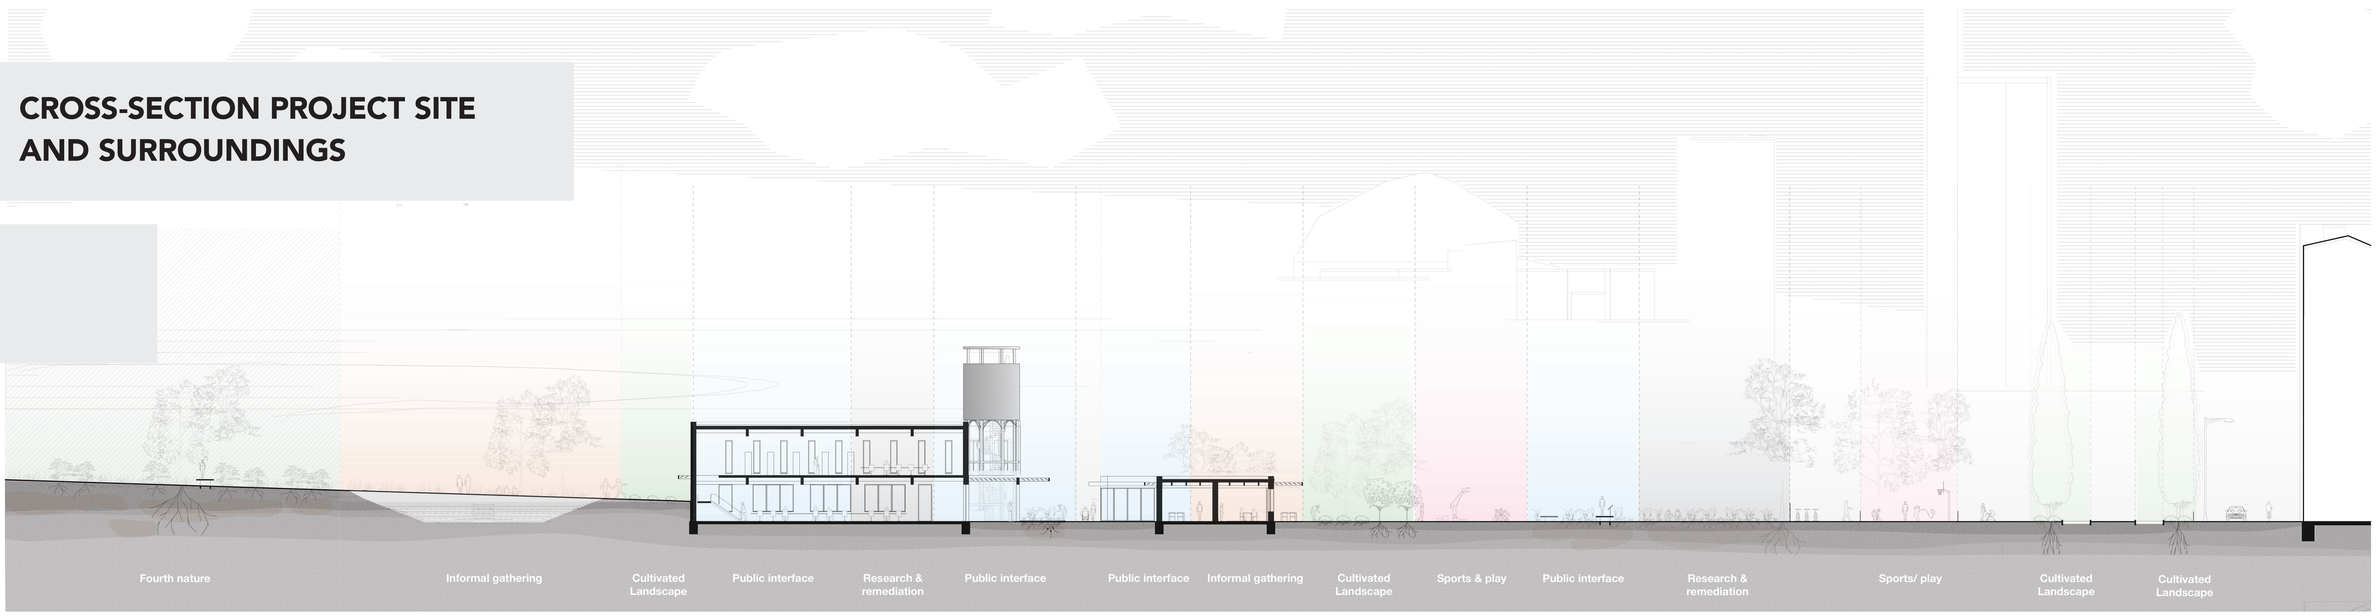

SECTION AA (1:200)

MATT VAN KESSEL 5010438

ARCHITECTURAL INTEGRATION

GROUND FLOOR PLAN (1:200)

0 2.5 5 10

MATT VAN KESSEL 5010438