
clément taulelle,


CLÉMENT TAULELLE
designing within the territory:
transforming a mégisserie into a cultural anchor

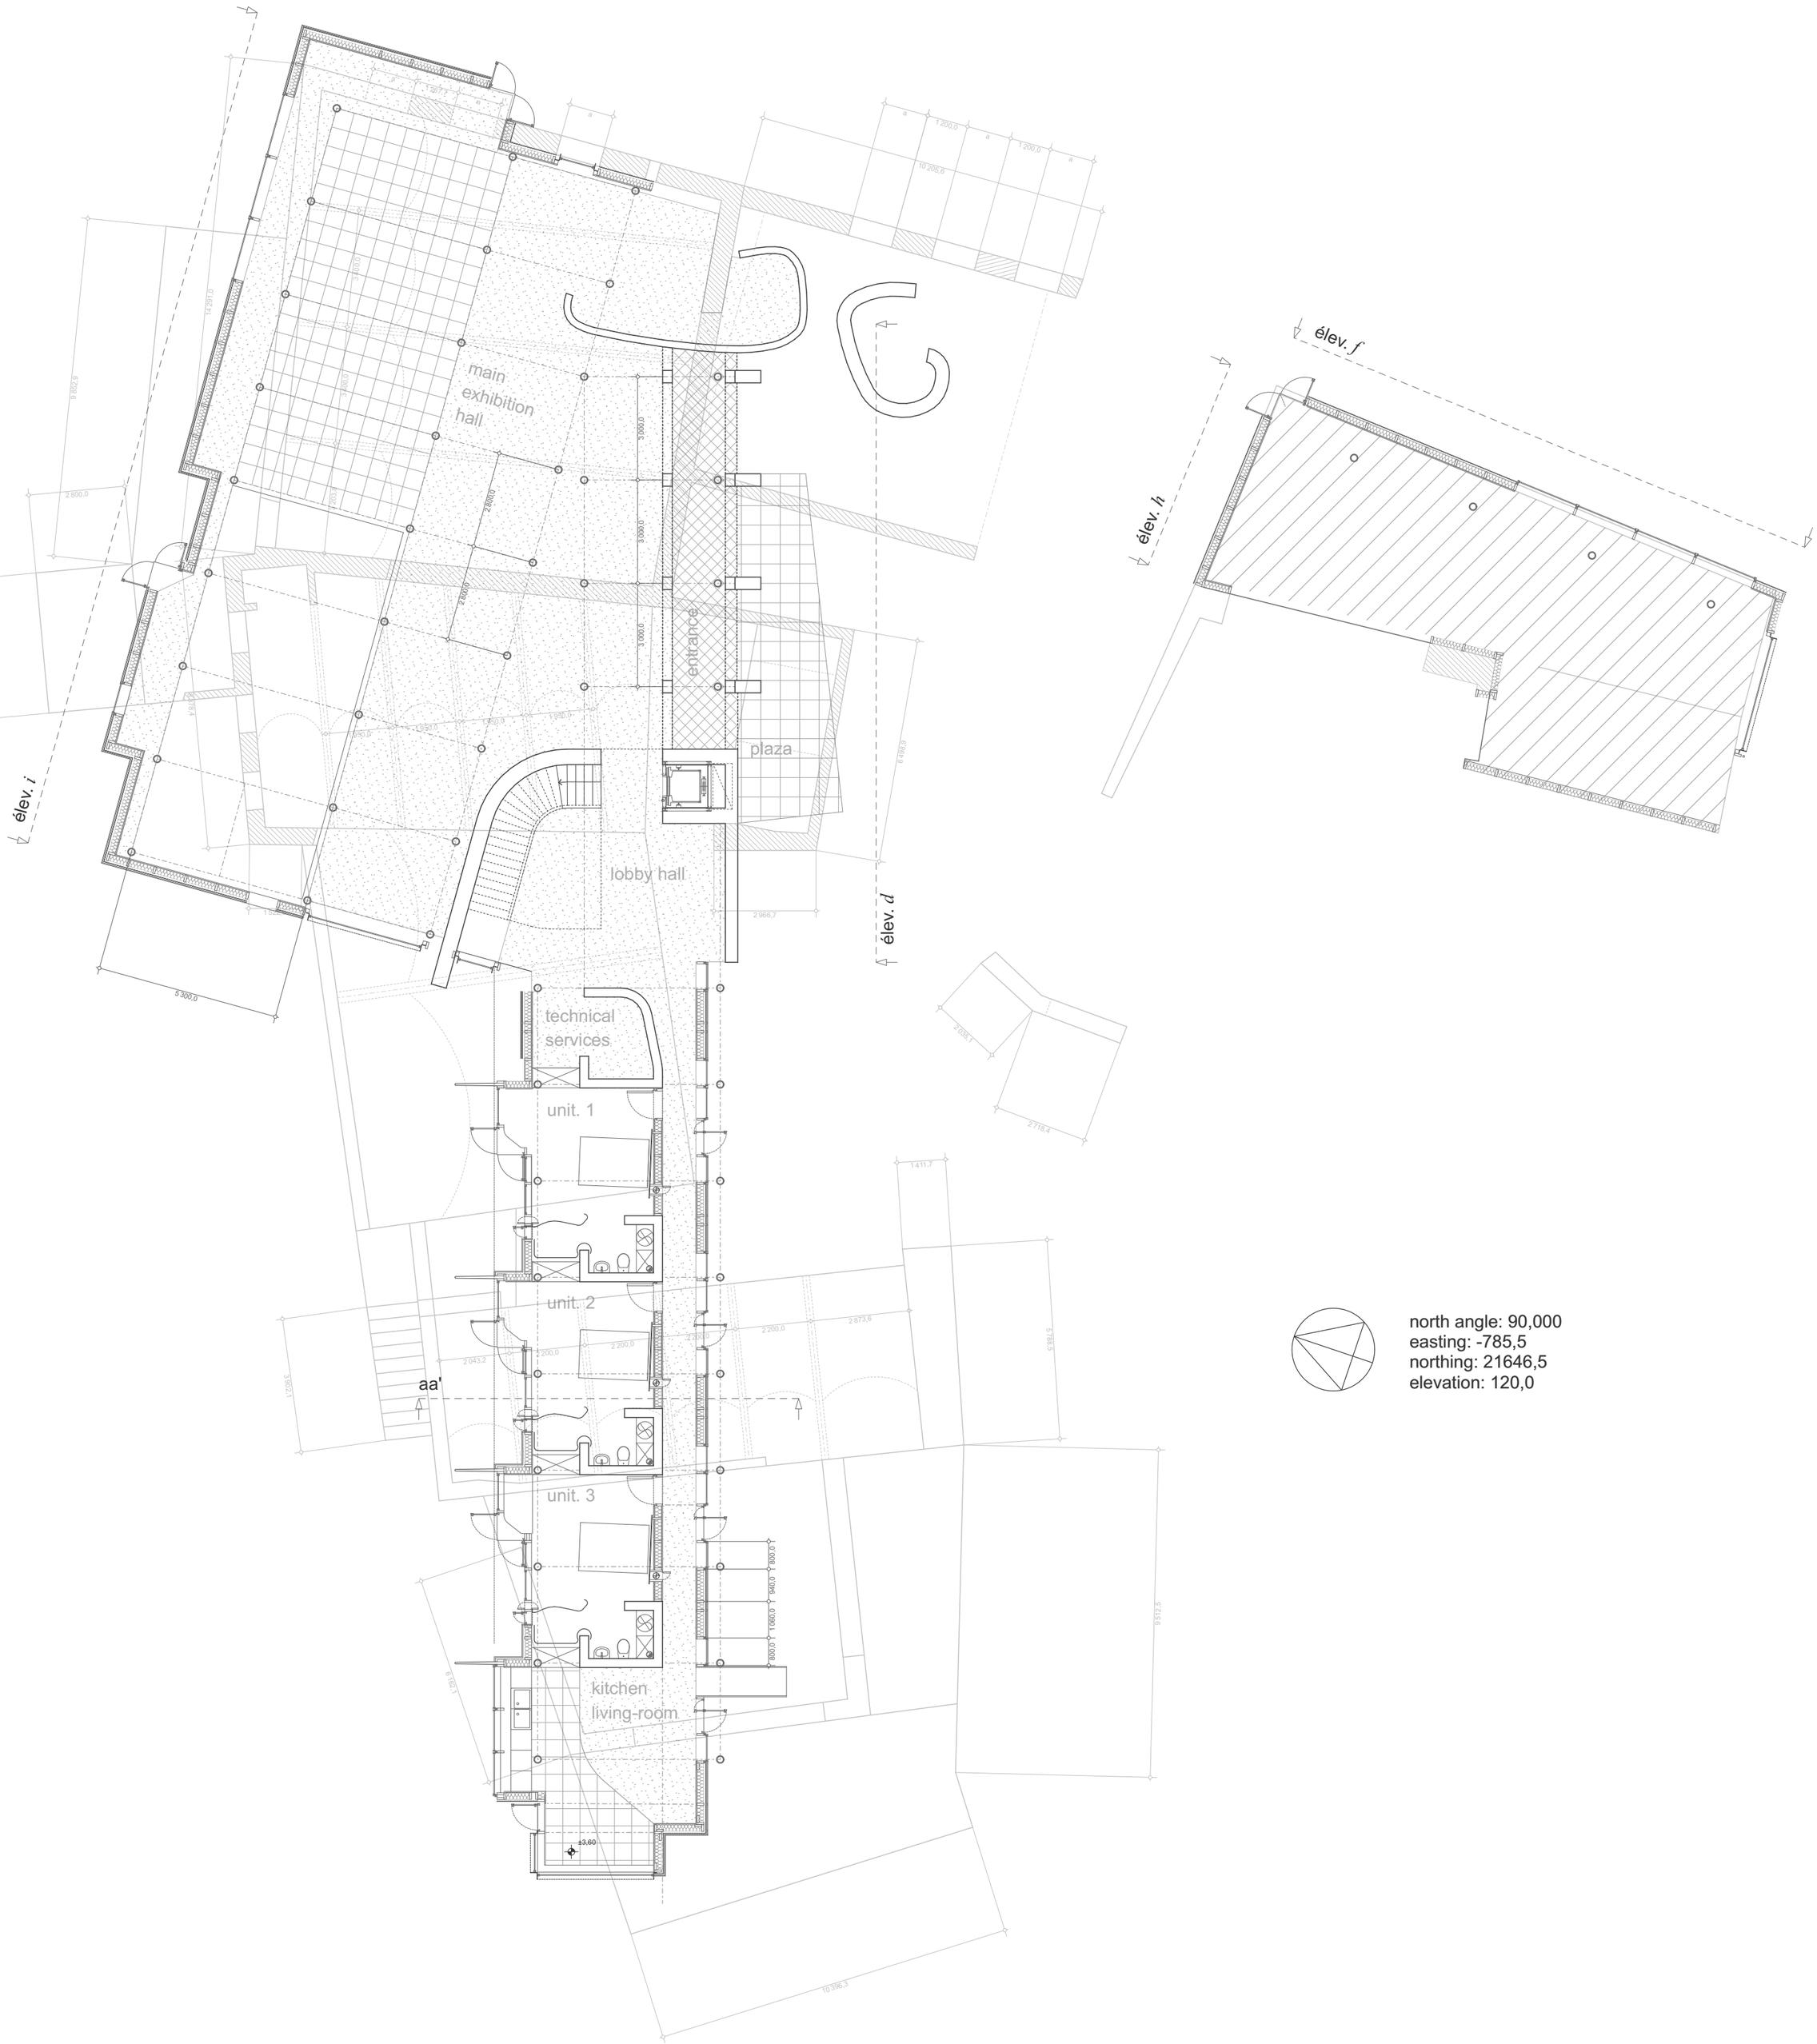



GROUND FLOOR PLAN with ALREADY EXISTING — 1:200 A/12

"the brick, the rafter and the southern sun"
published on thursday, the fifteenth of january, delft university of technology, aE graduation studio, fall/25

clément taulelle,

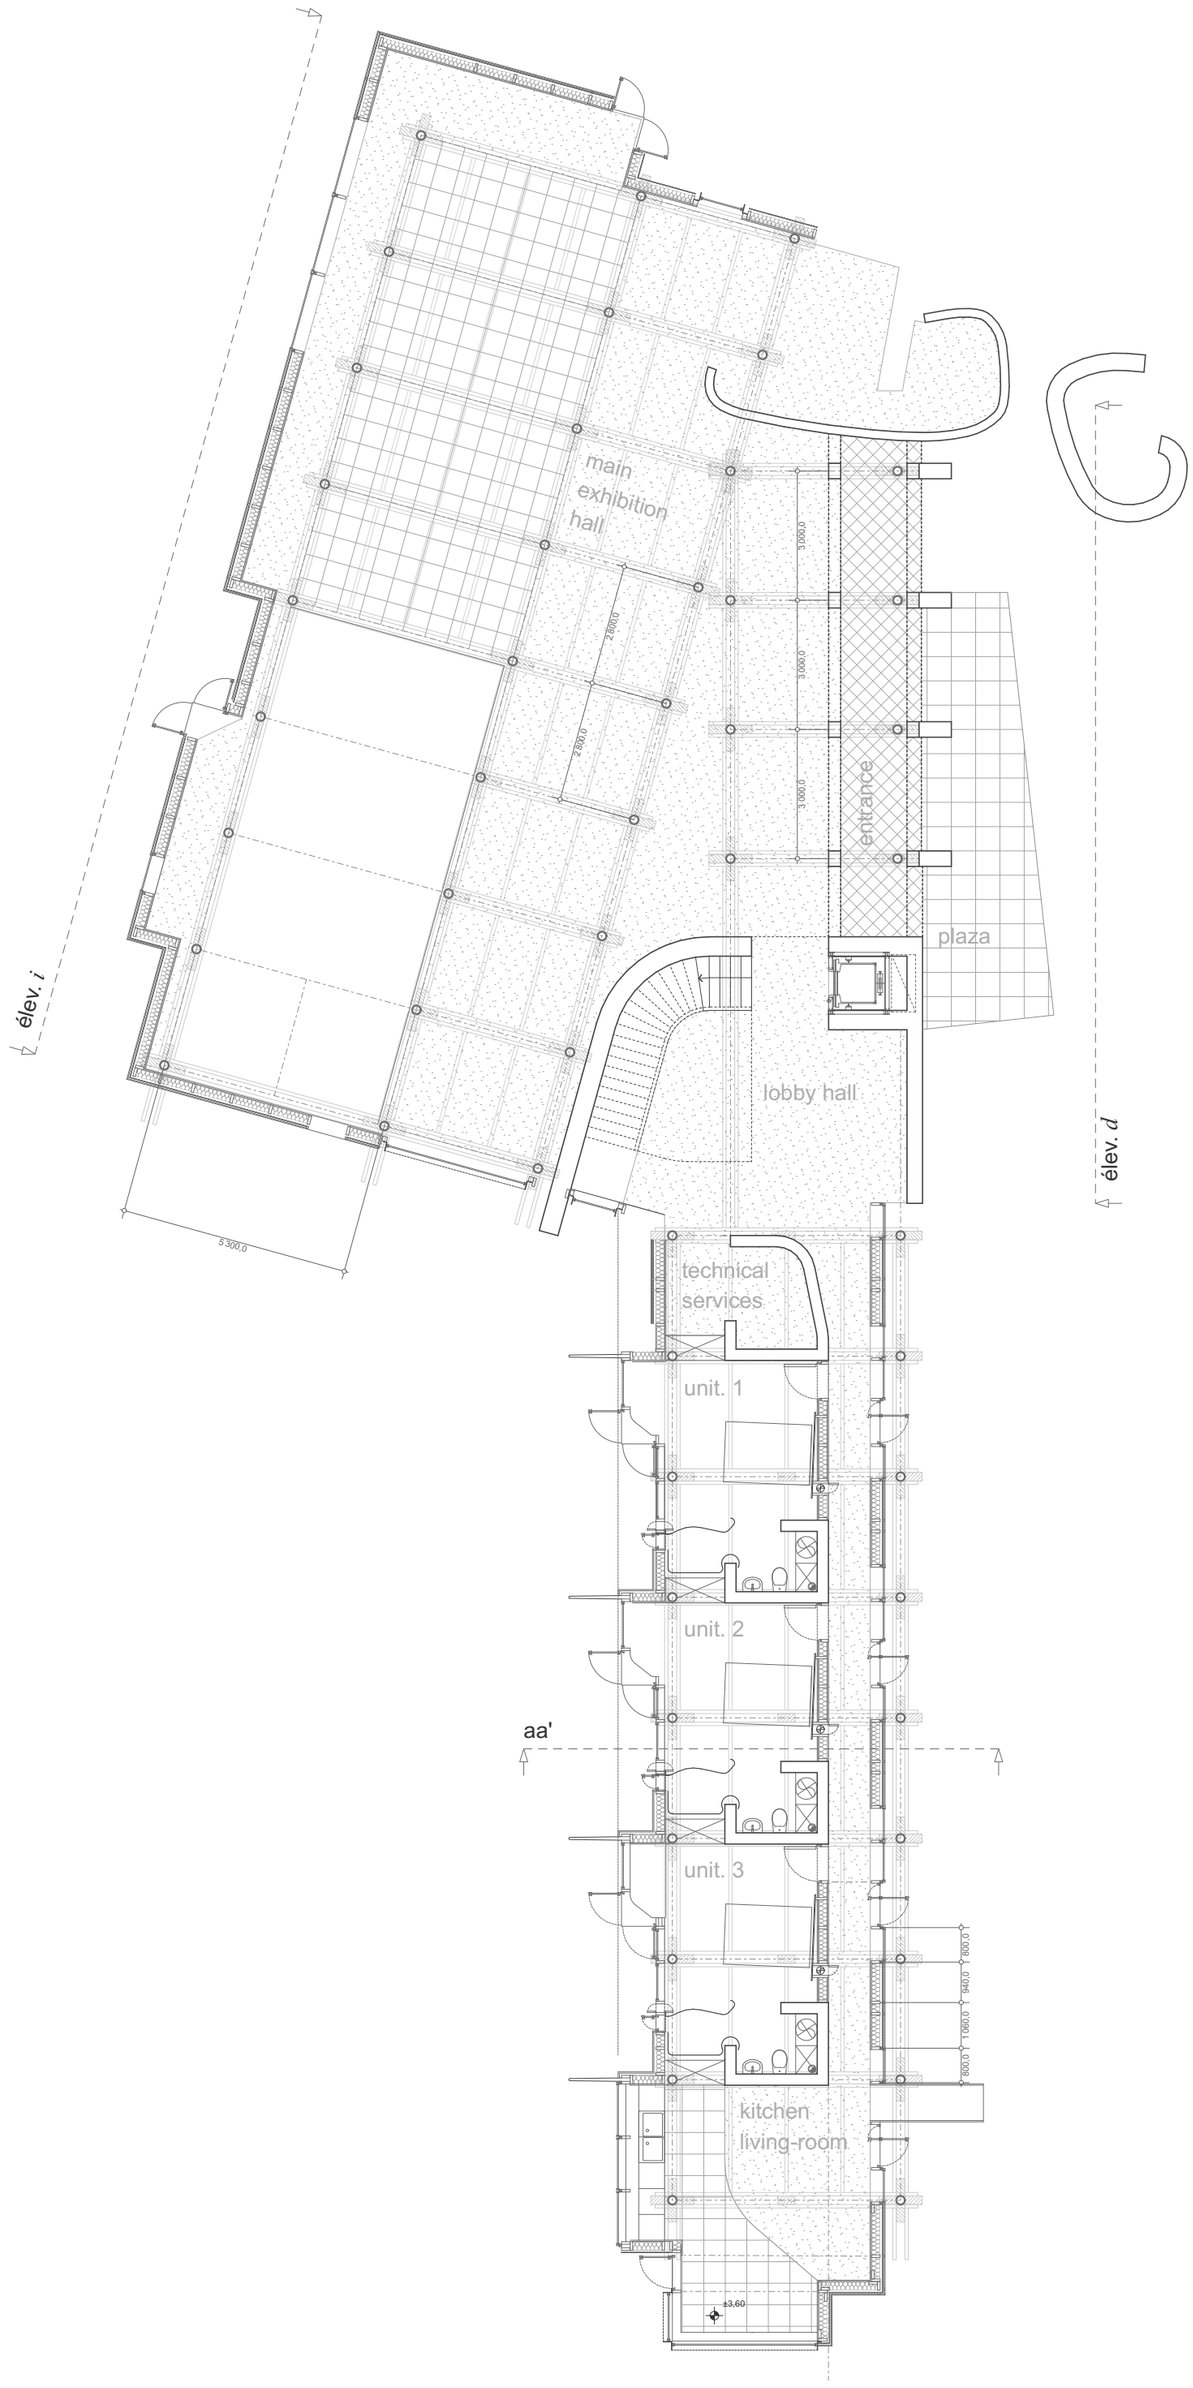

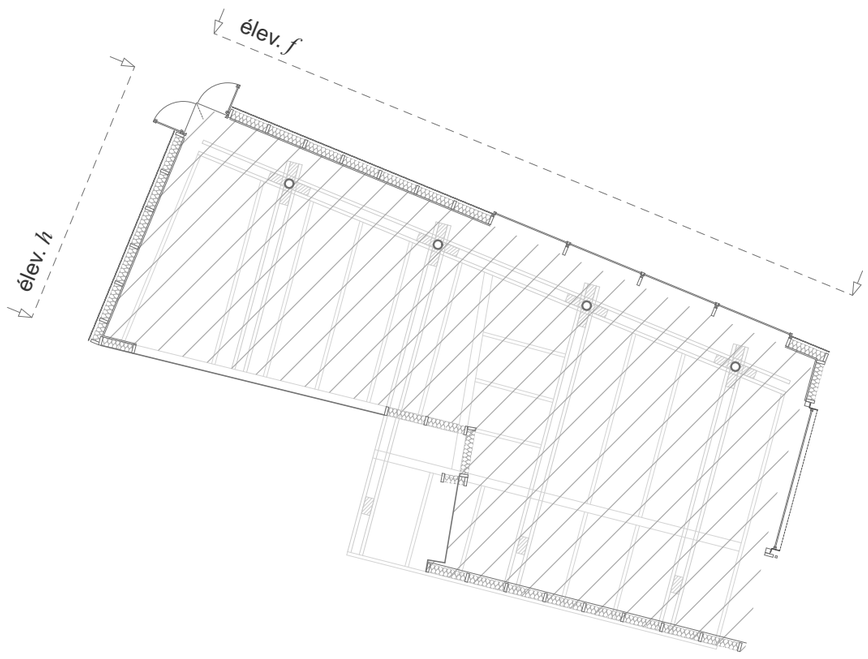

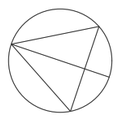

north angle: 90,000
easting: -785,5
northing: 21646,5
elevation: 120,0

GROUND FLOOR PLAN — 1:200


A/12


"the brick, the rafter and the southern sun"
published on thursday, the fifteenth of january,


delft university of technology,

aE graduation studio, fall/25

clément taulelle,

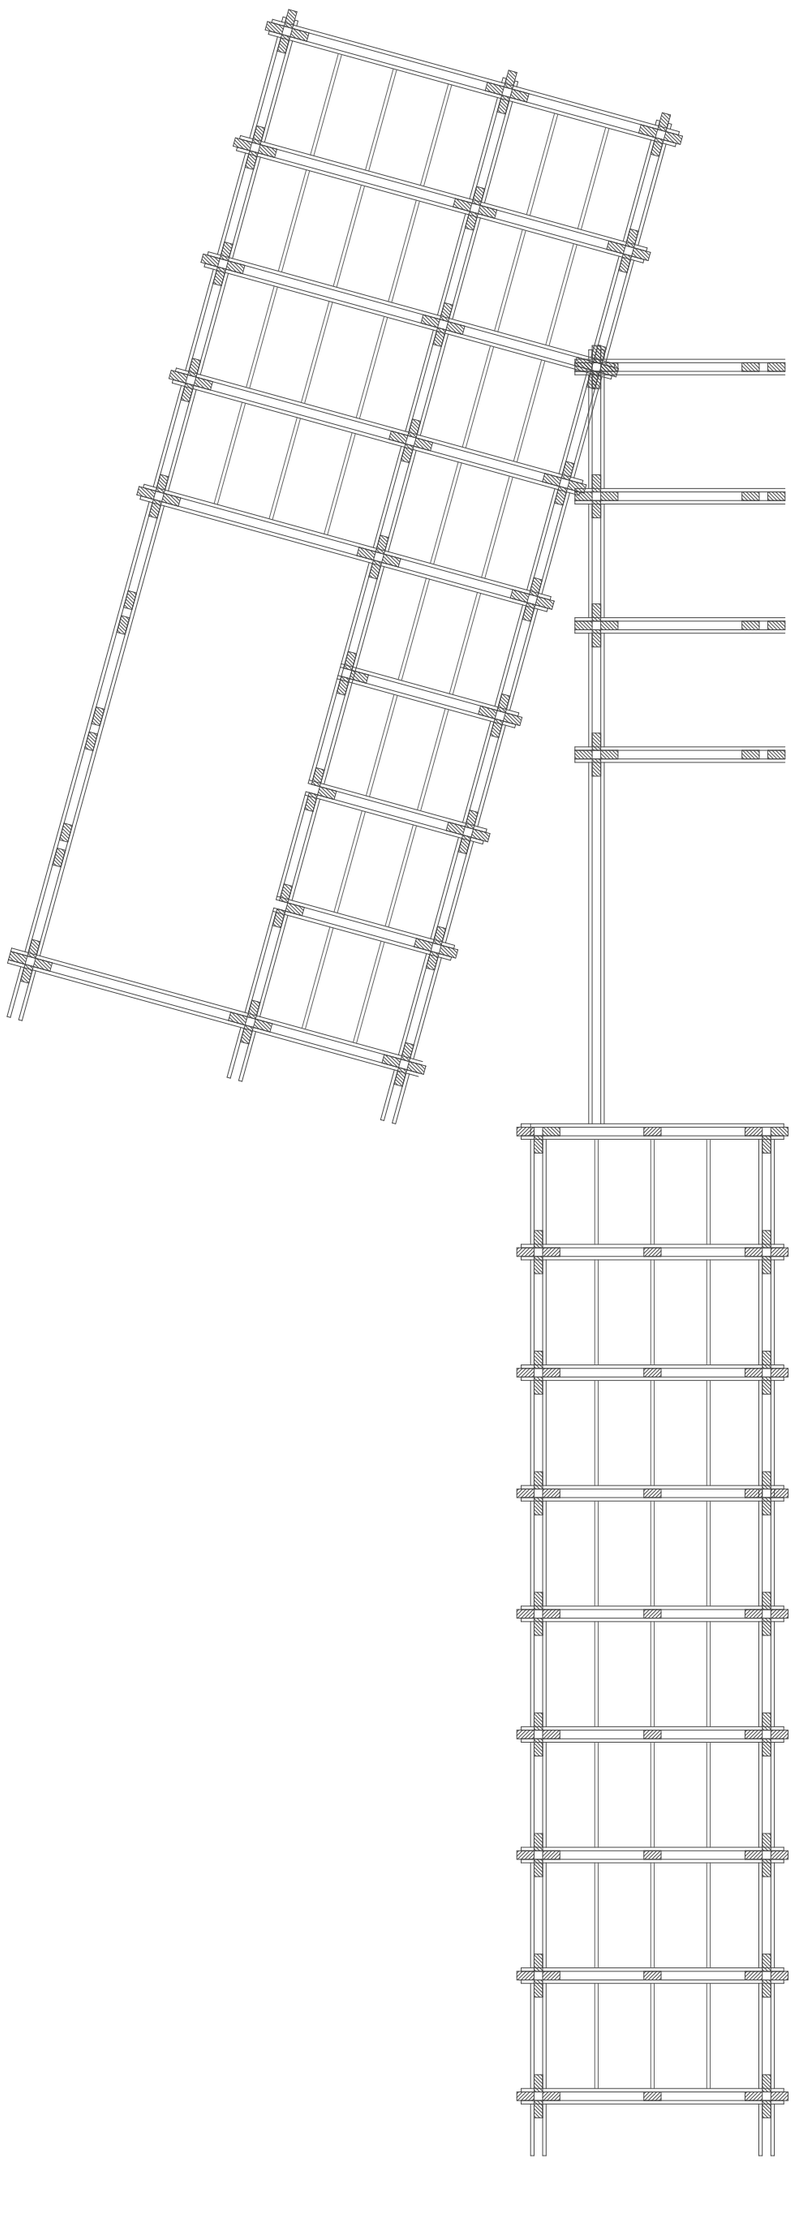

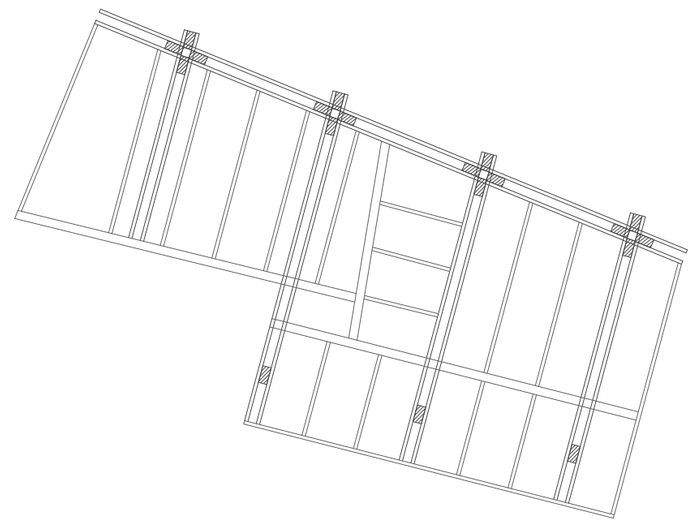

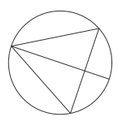

north angle: 90,000
easting: -785,5
northing: 21646,5
elevation: 120,0

STRUCTURAL GROUND FLOOR PLAN — 1:200

A/12

"the brick, the rafter and the southern sun"
published on thursday, the fifteenth of january,

delft university of technology,

aE graduation studio, fall/25