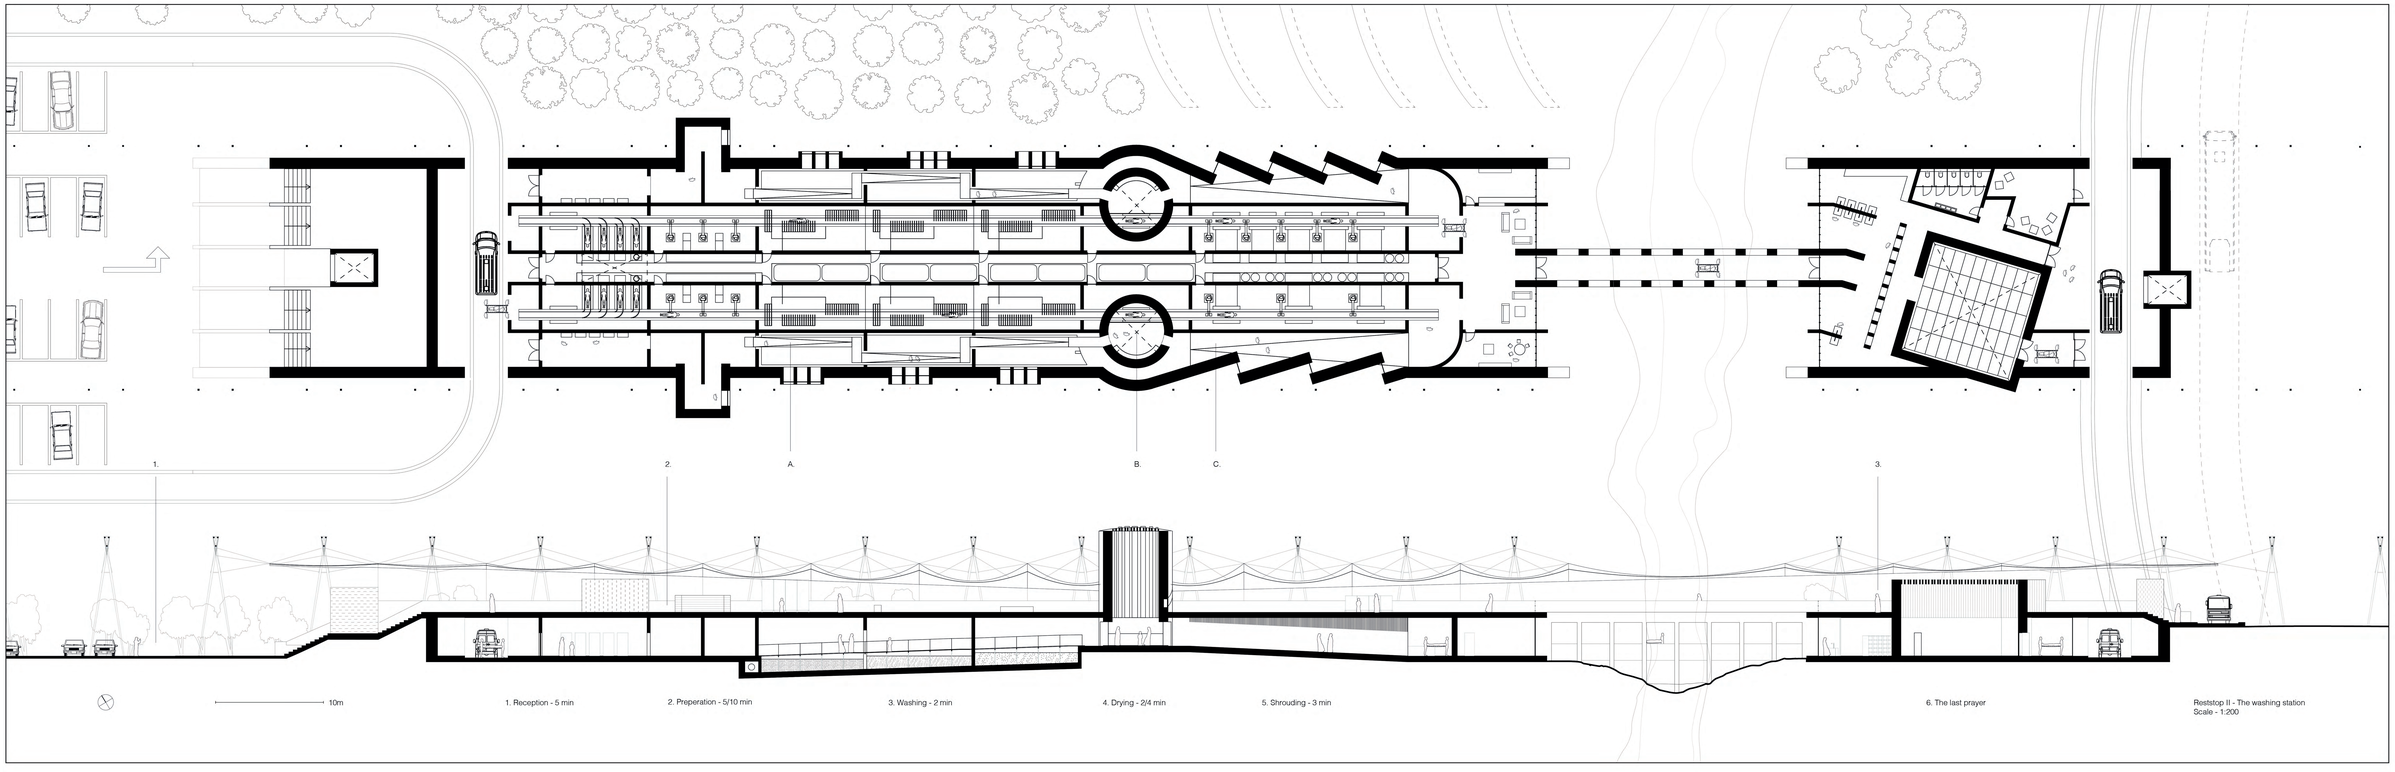

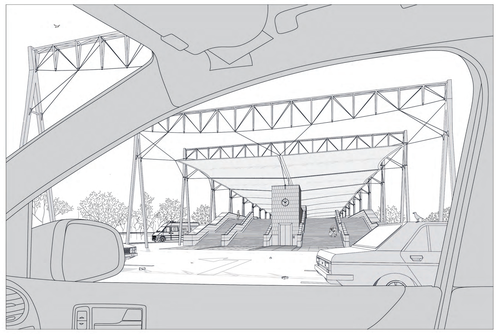

1. The parking

2. The roof

3. The terminal

A. Washing the body

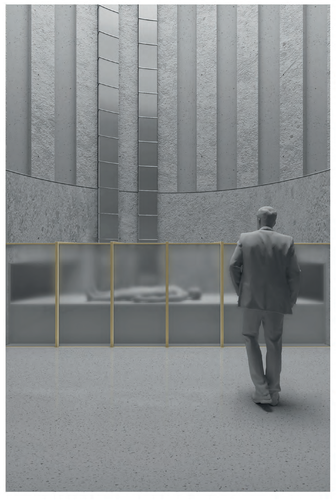

B. Drying the body

C. Shrouding the body

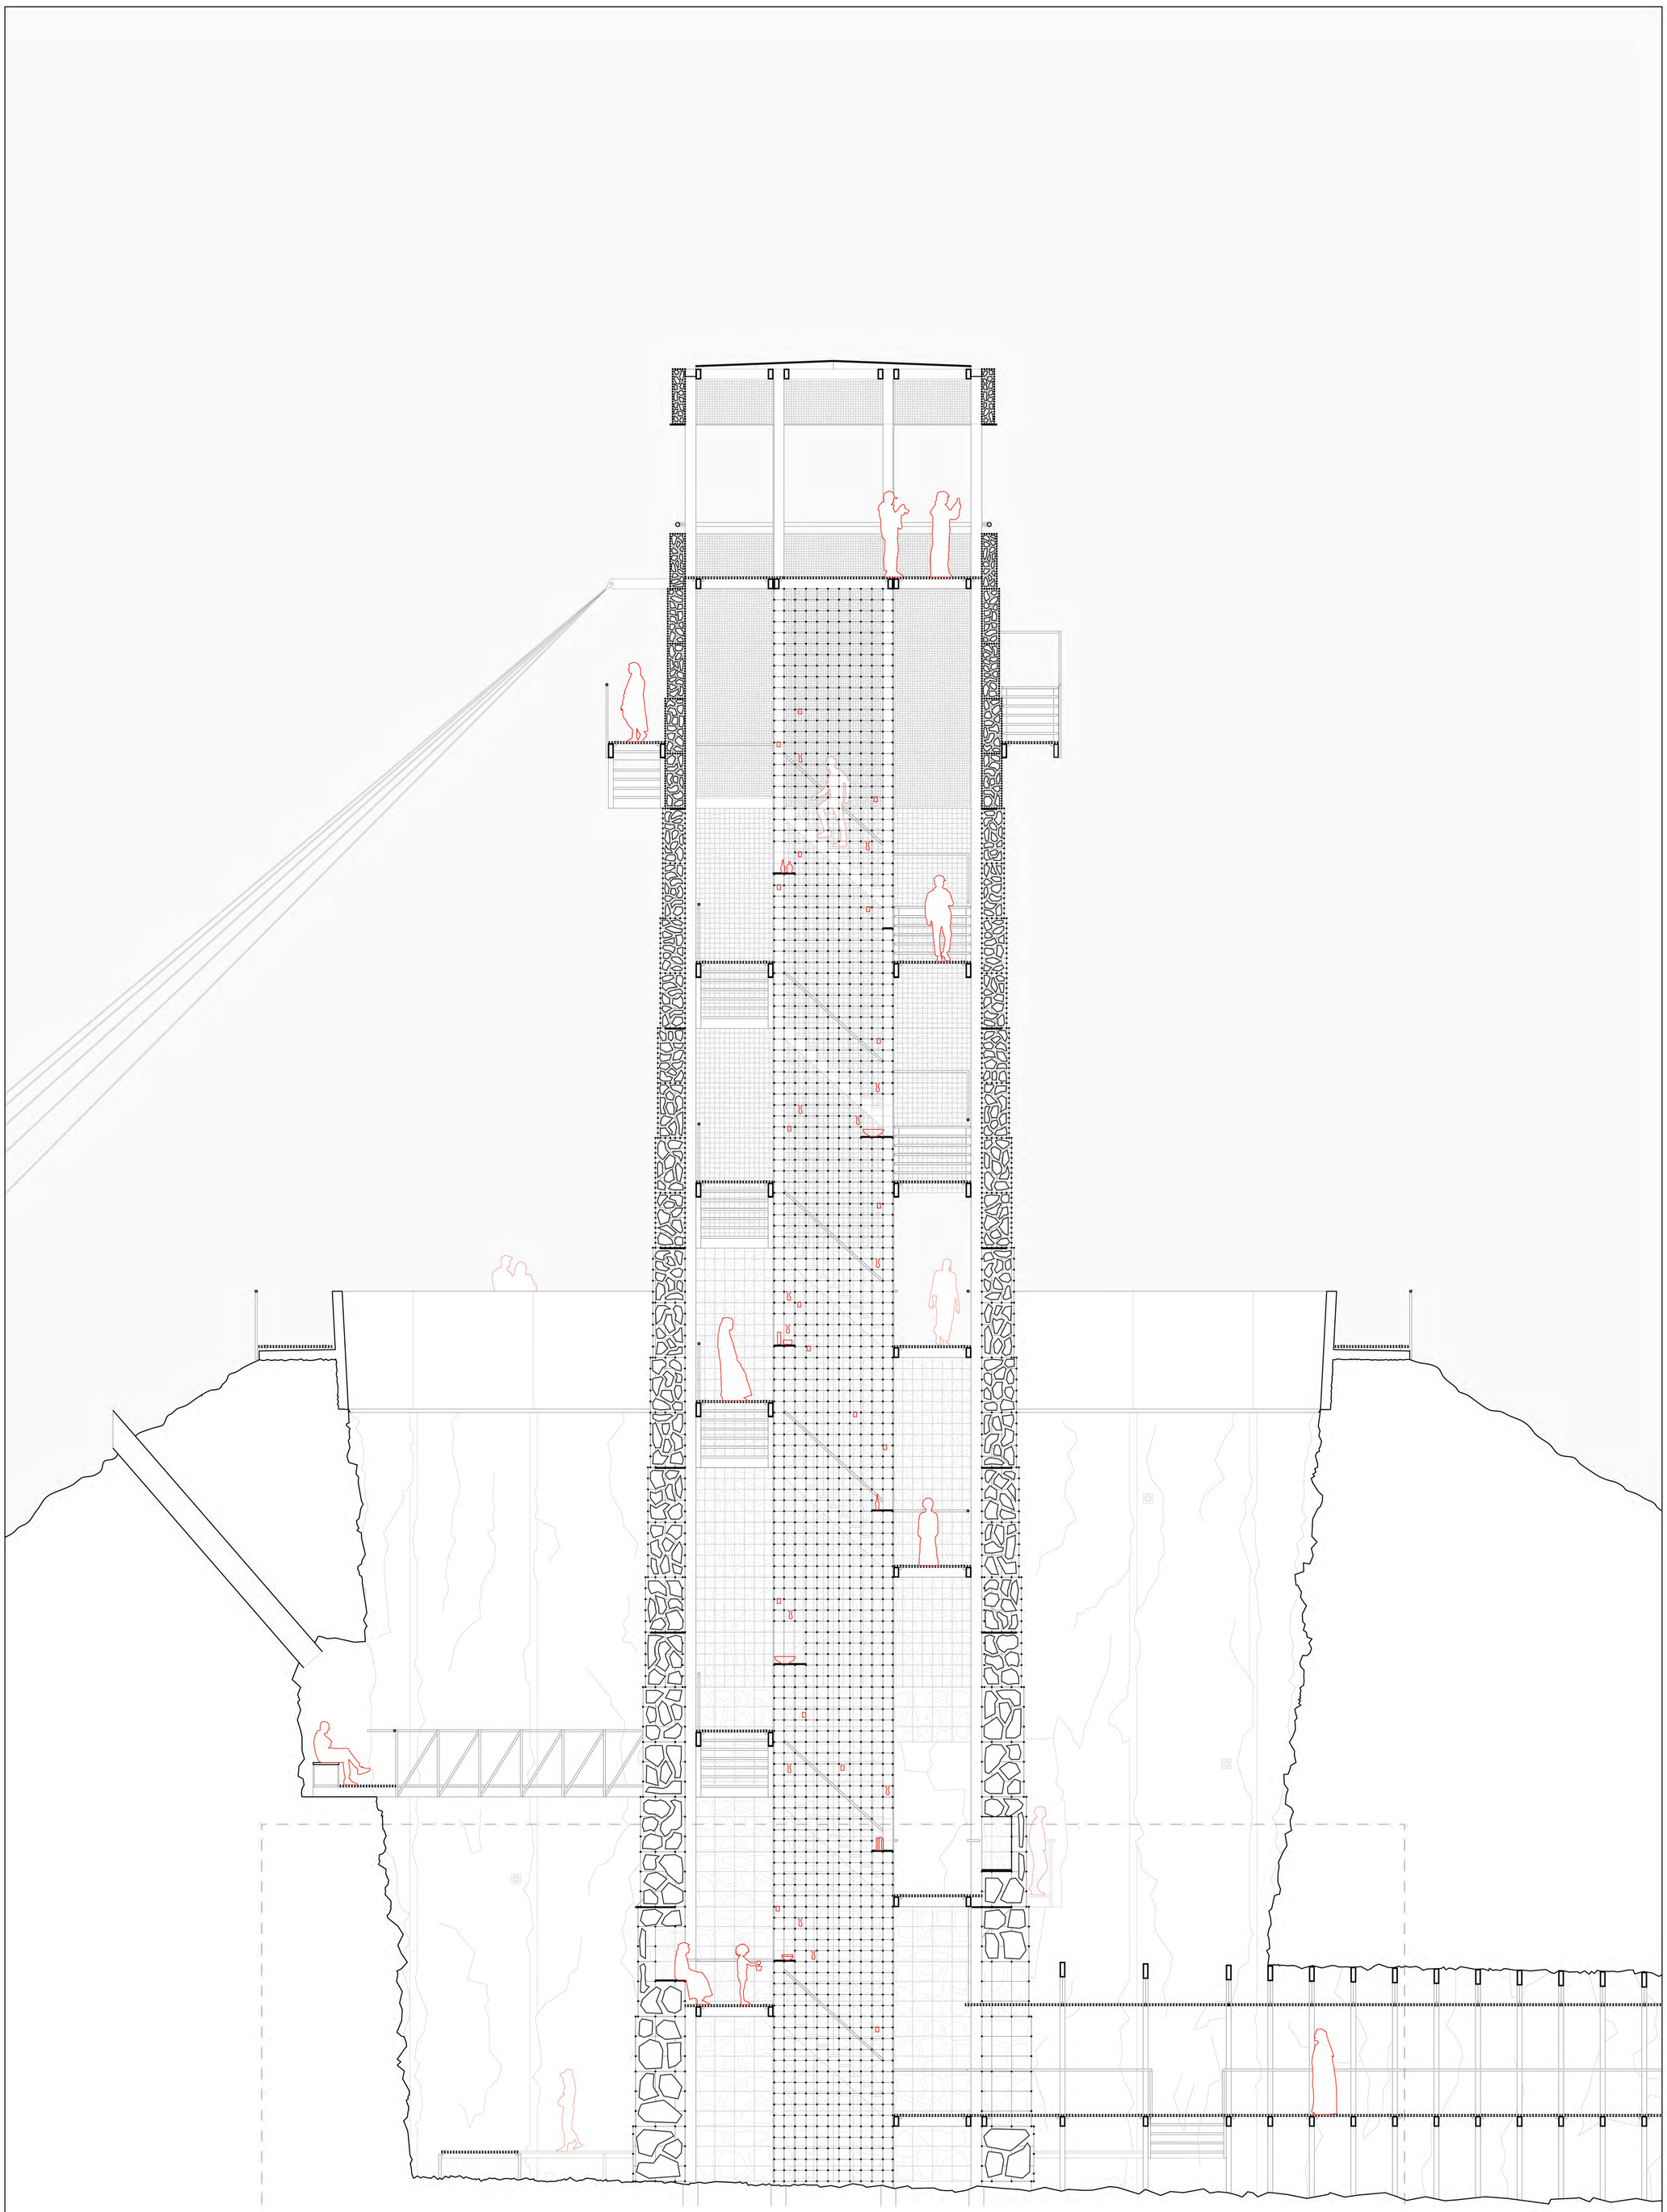

Reststop III - The watchtower
Scale 1:50
Model cut